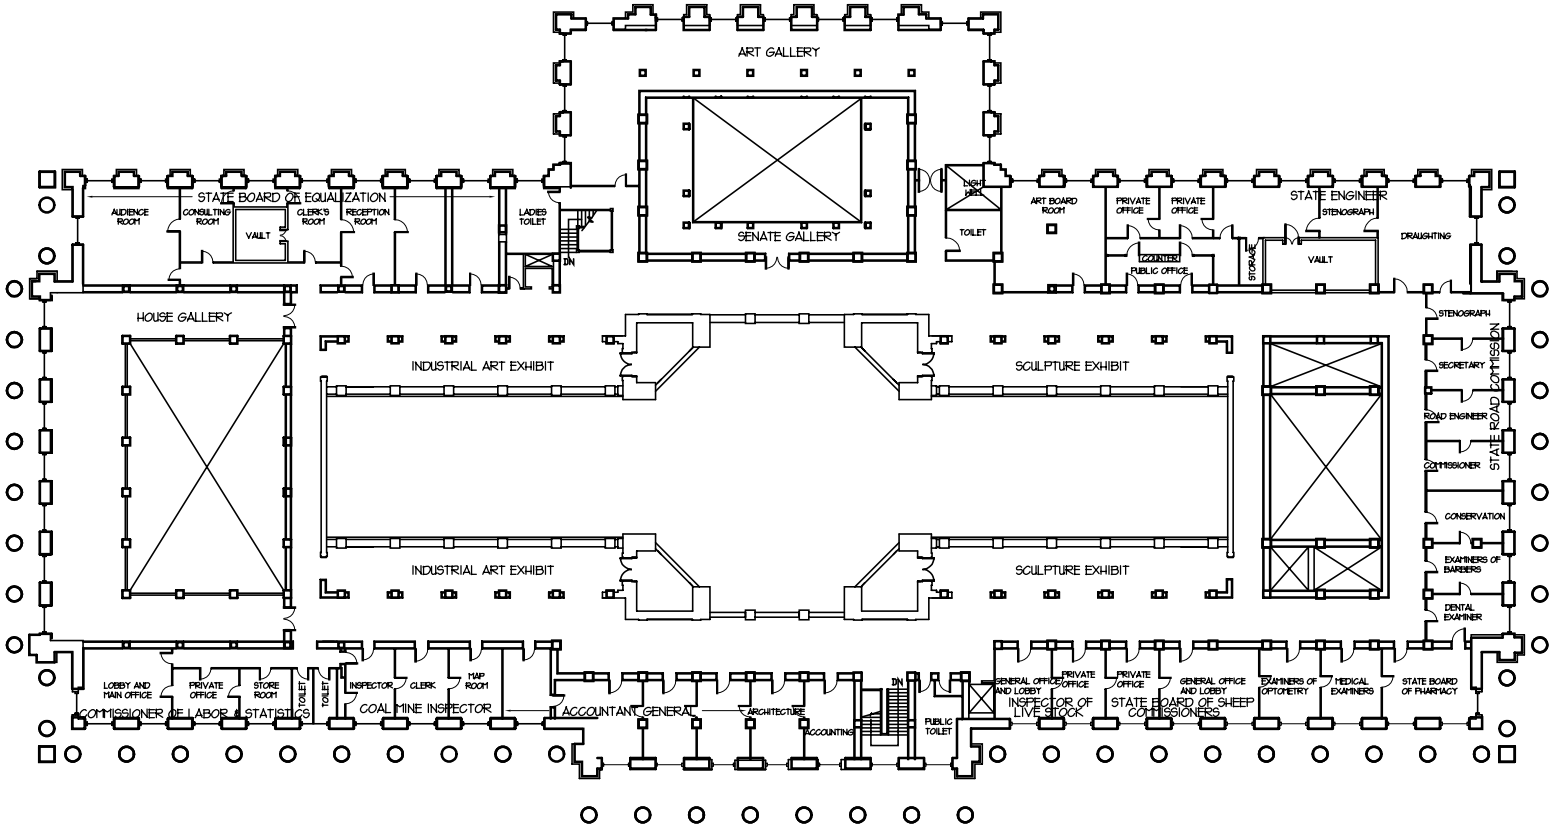

SCALE: 1"=50'-0"

NORTH

Drawing produced by:
COOPER/ROBERTS

1916 FOURTH FLOOR PLAN

III.16