Utah State Capitol
Building & Grounds
Restoration Master Plan &
Historic Structures Report

Cooper/Roberts Architects Team

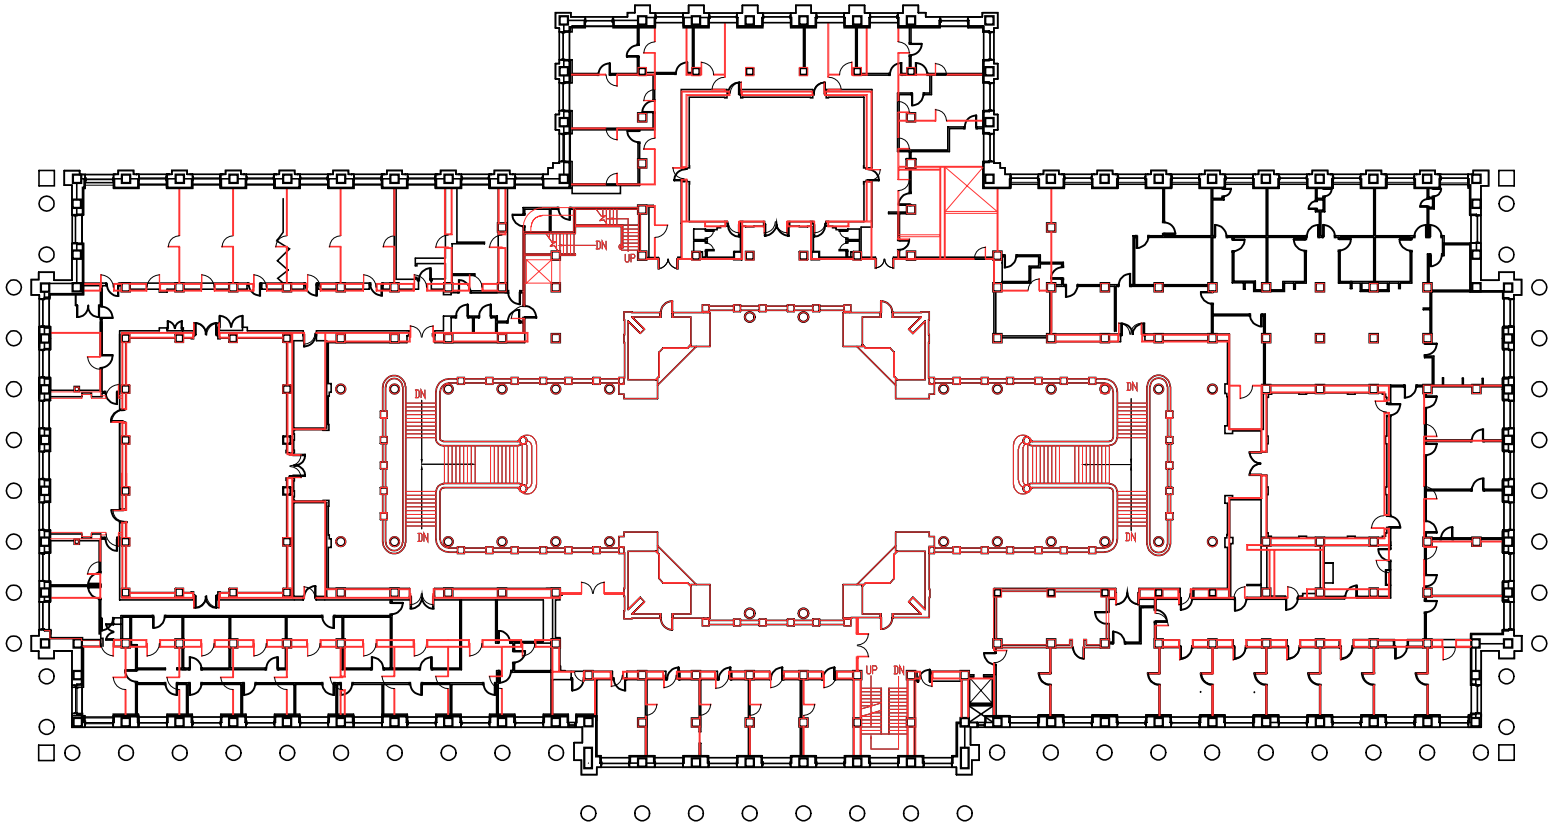

THIRD FLOOR PLAN

SCALE: 1"=50'-0"

NORTH

2000
1916

COMPARISON OF 1916 AND 2000 FLOOR PLANS

Drawing produced by:
COOPER/ROBERTS

IX.C.19