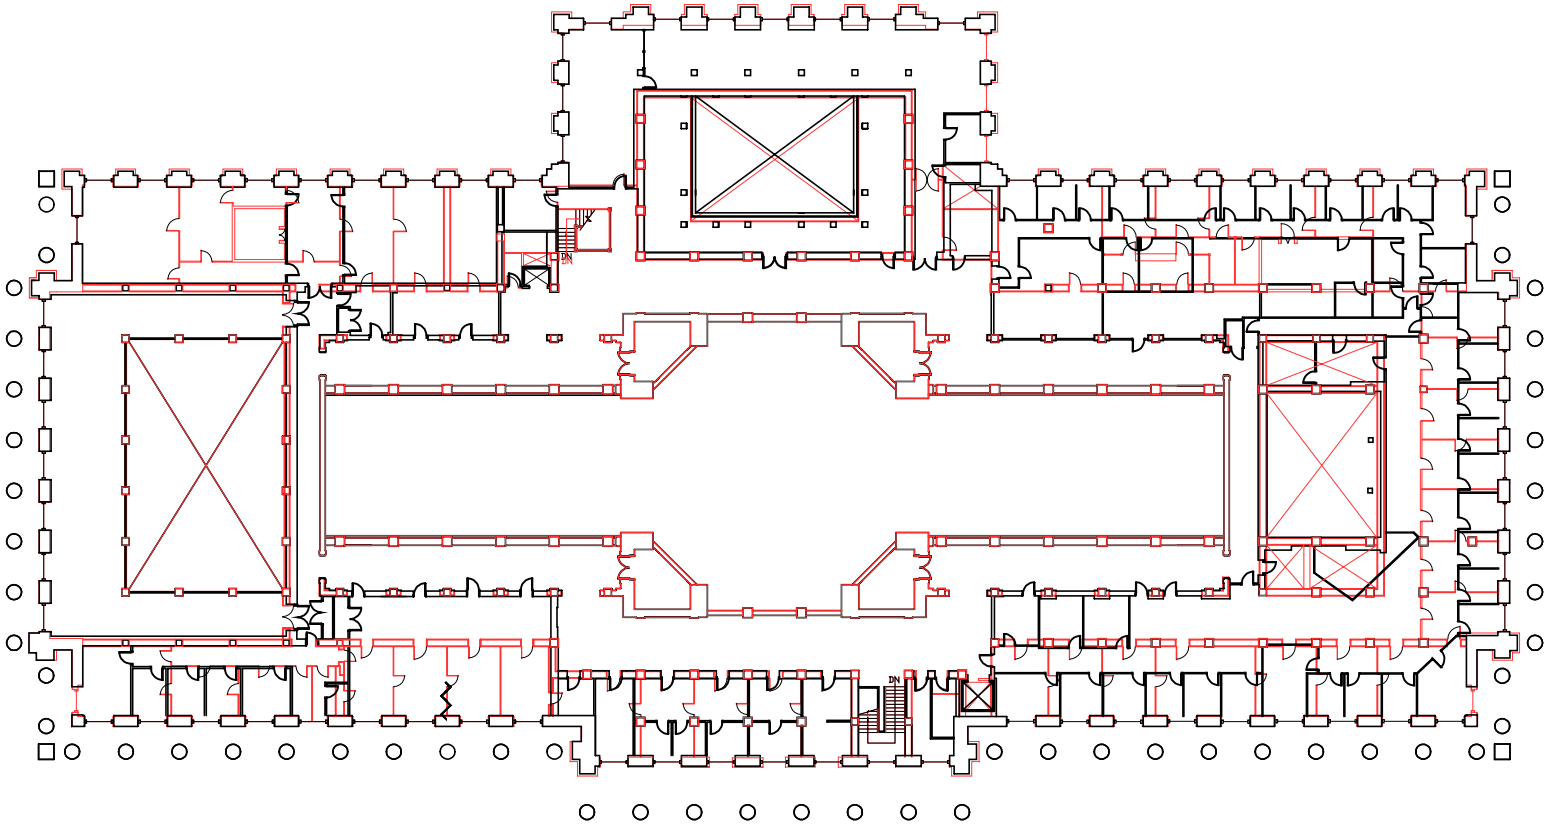

FOURTH FLOOR PLAN
SCALE: 1"=50'-0"

NORTH

2000	
1916	

COMPARISON OF 1916 AND 2000 FLOOR PLANS

Drawing produced by:
COOPER/ROBERTS