Utah State Capitol
Building & Grounds
Restoration Master Plan &
Historic Structures Report

Cooper/Roberts Architects Team

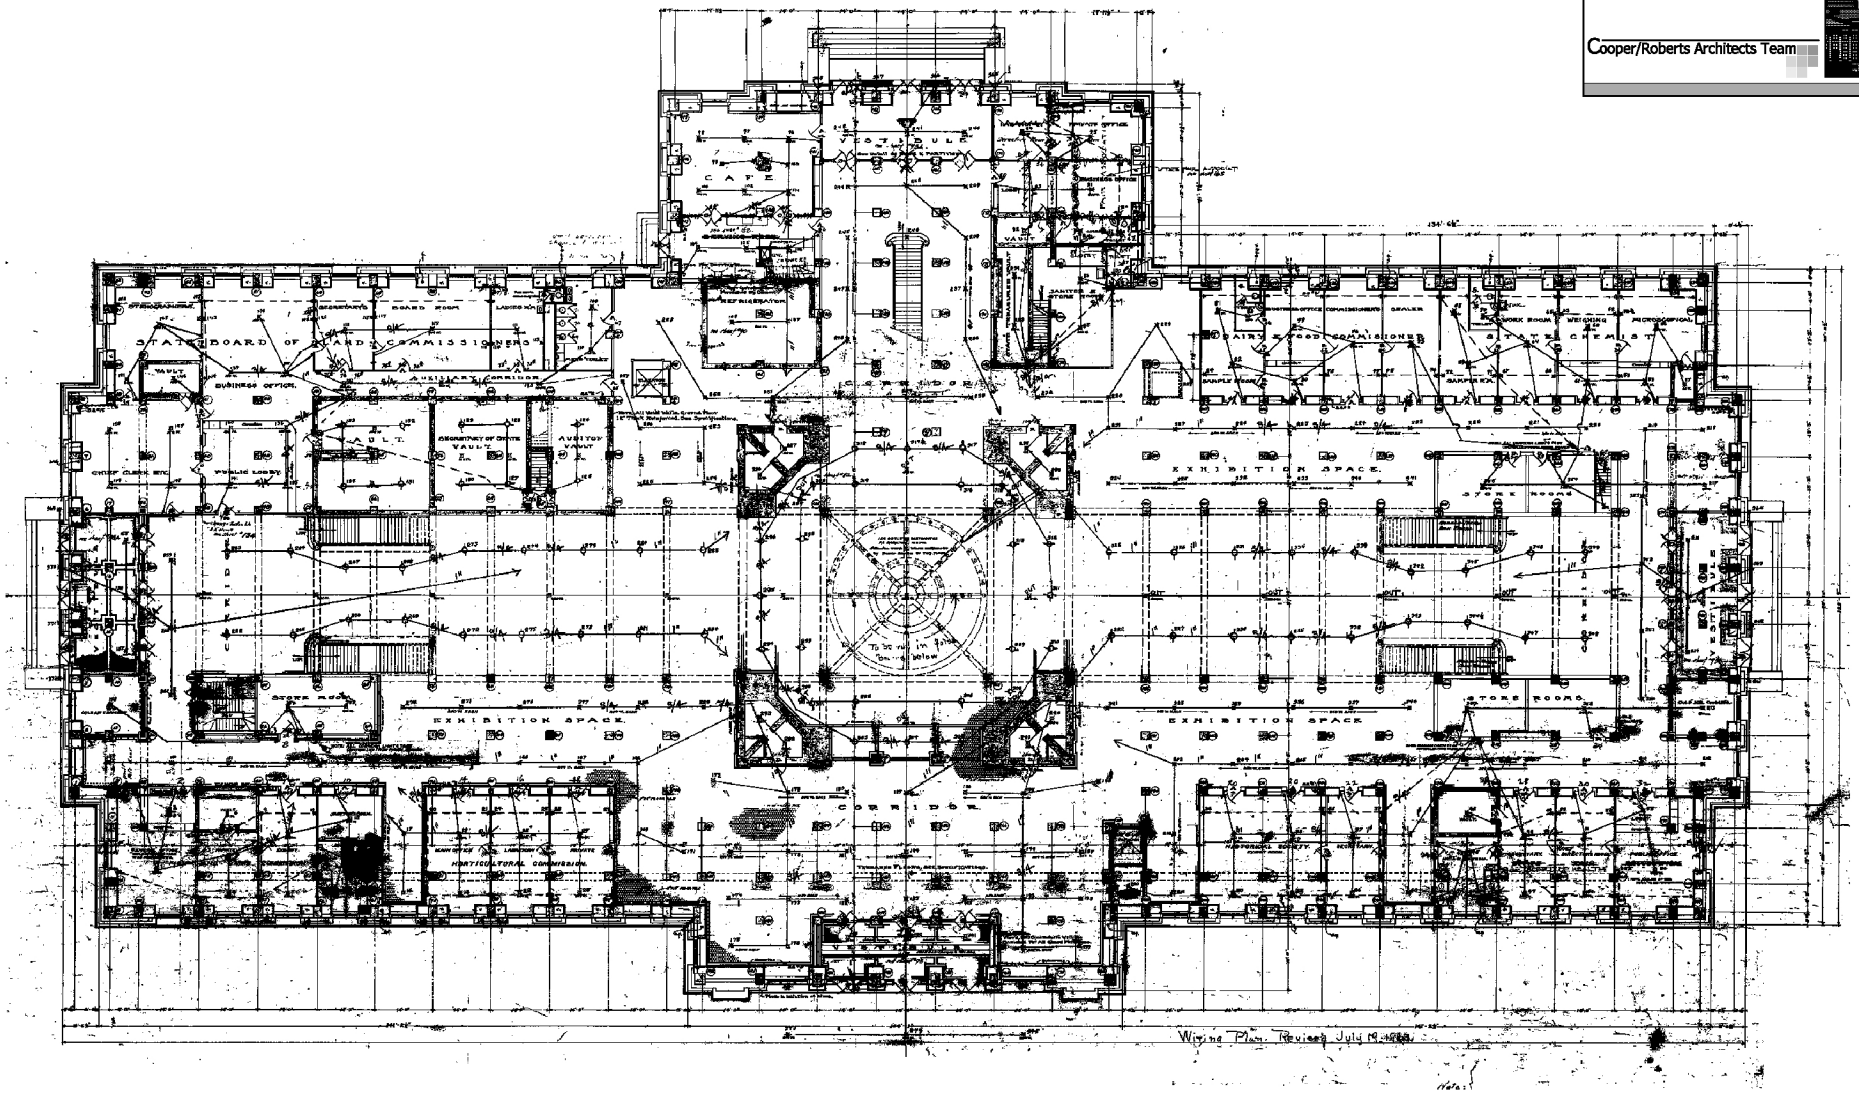

NORTH

Drawing produced by:
KLETTING

XIX.IX.09

1916 FIRST FLOOR PLAN