Utah State Capitol
Building & Grounds
Restoration Master Plan &
Historic Structures Report

Cooper/Roberts Architects Team

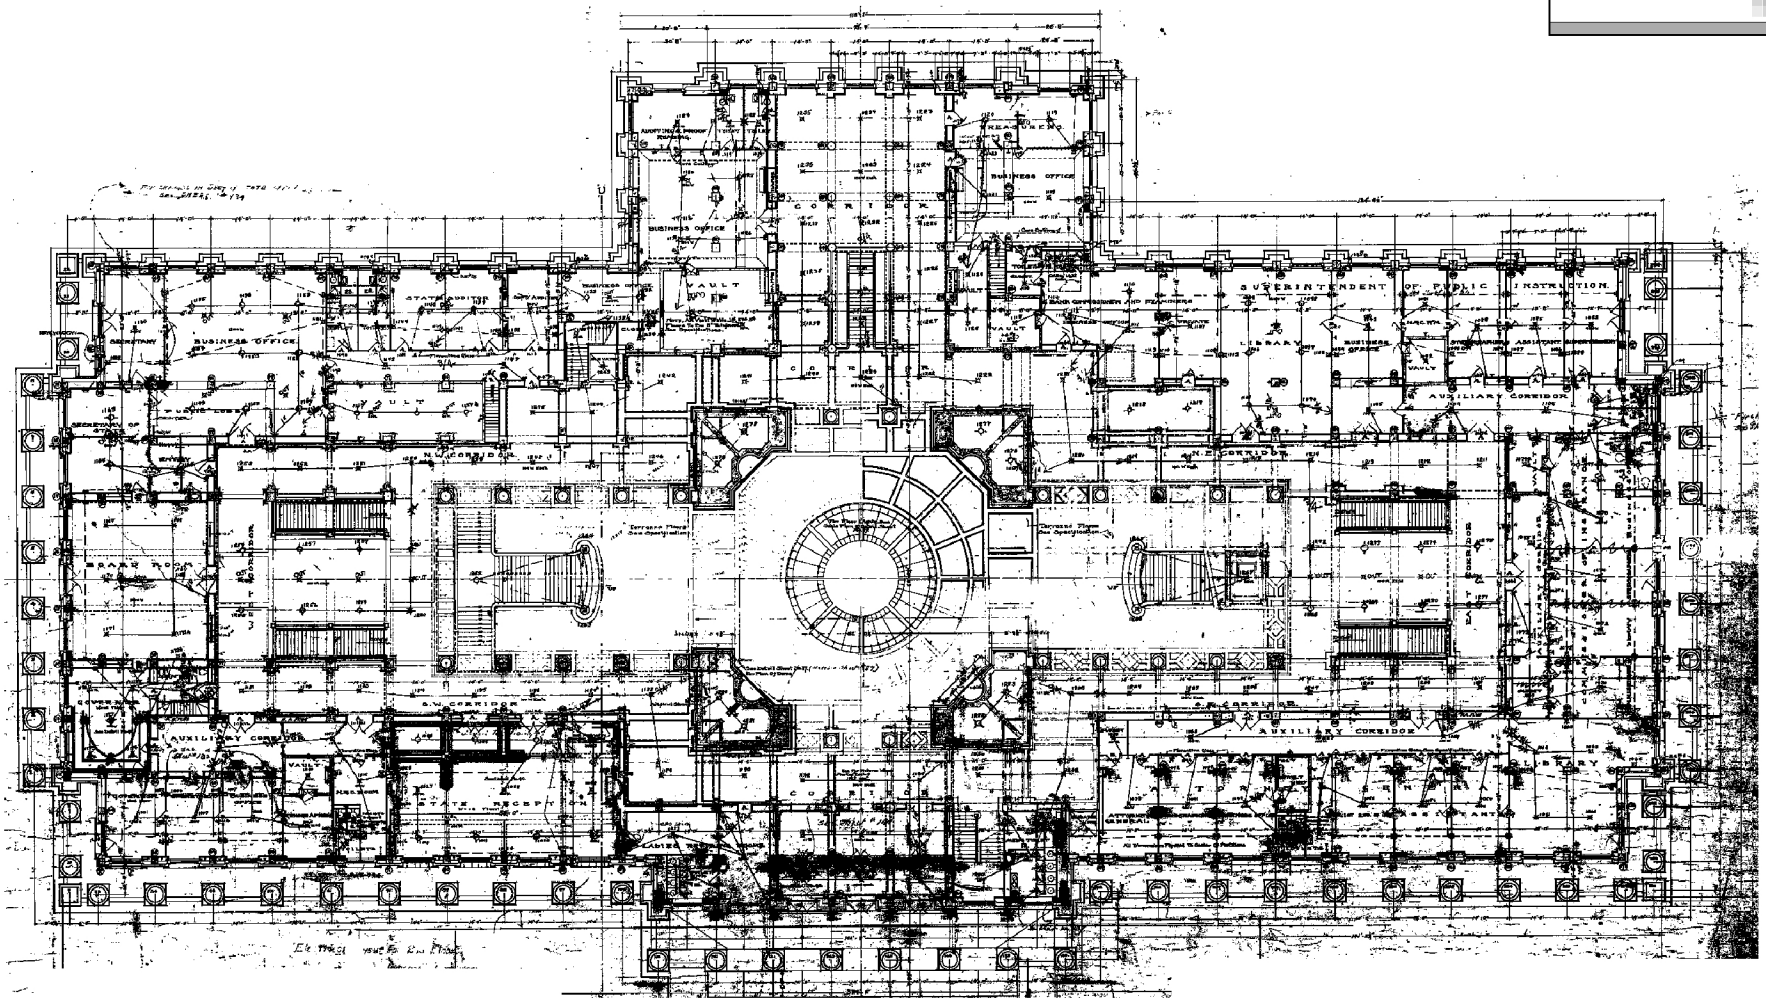

NORTH

Drawing produced by:
KLETTING

XIX.IX.10

1916 SECOND FLOOR PLAN