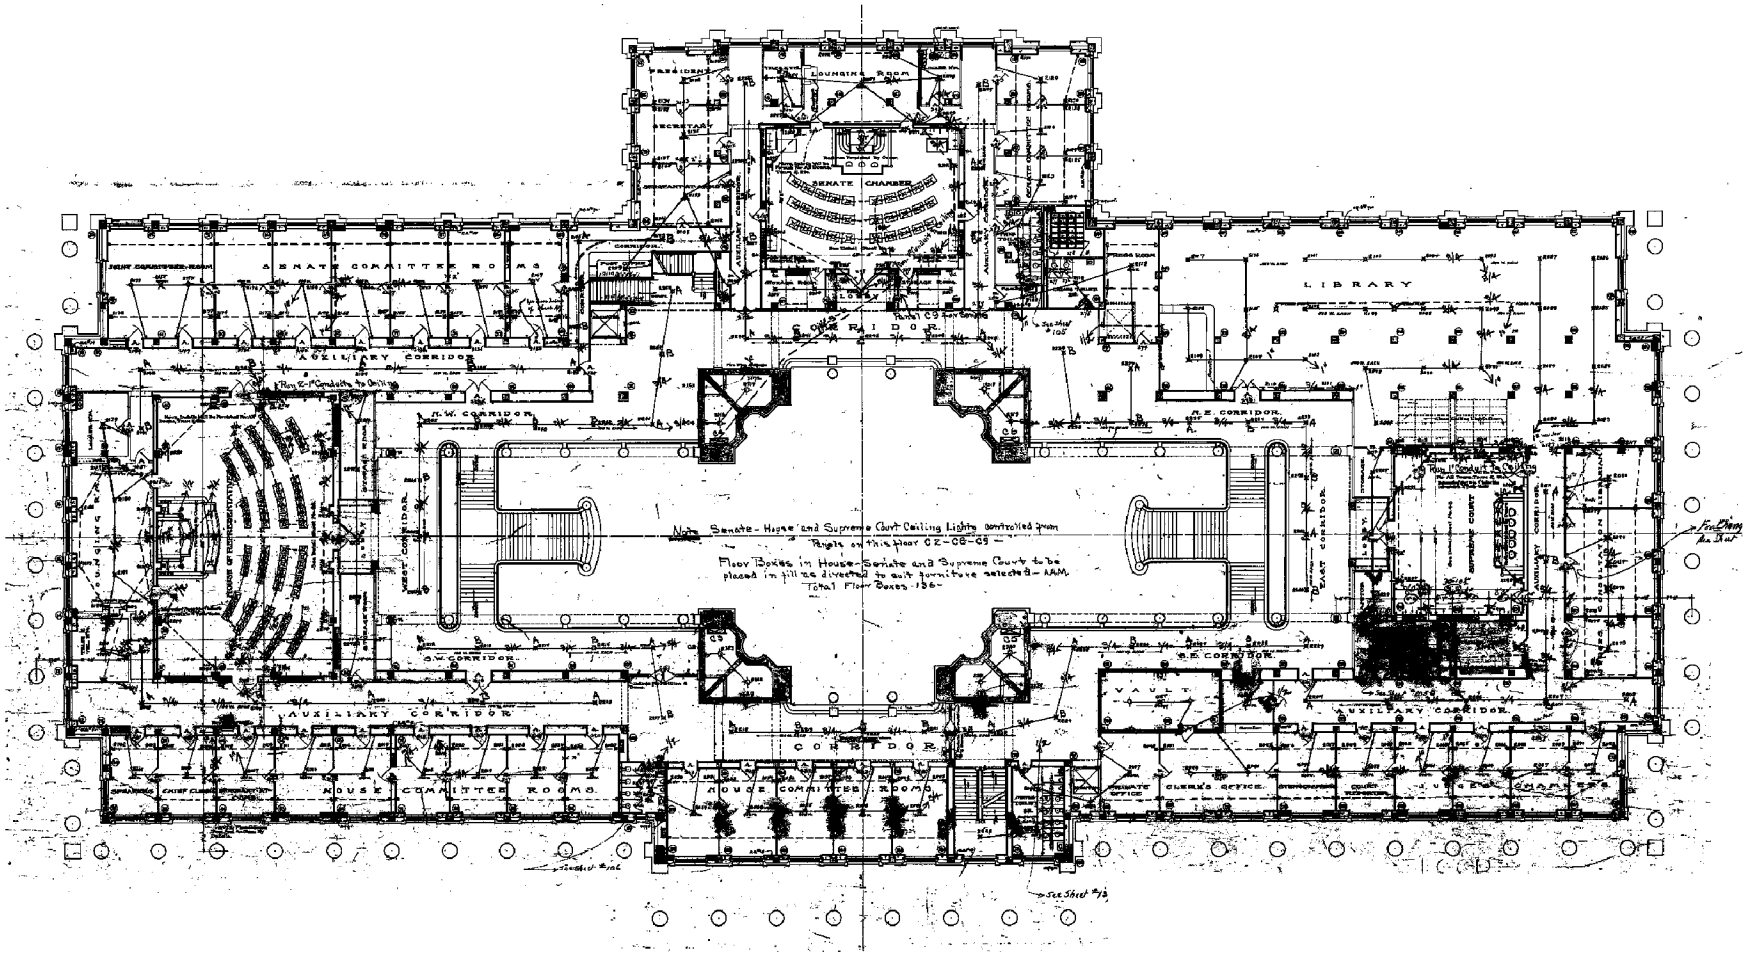

NORTH

Drawing produced by:
KLETTING

XIX.IX.11

1916 THIRD FLOOR PLAN