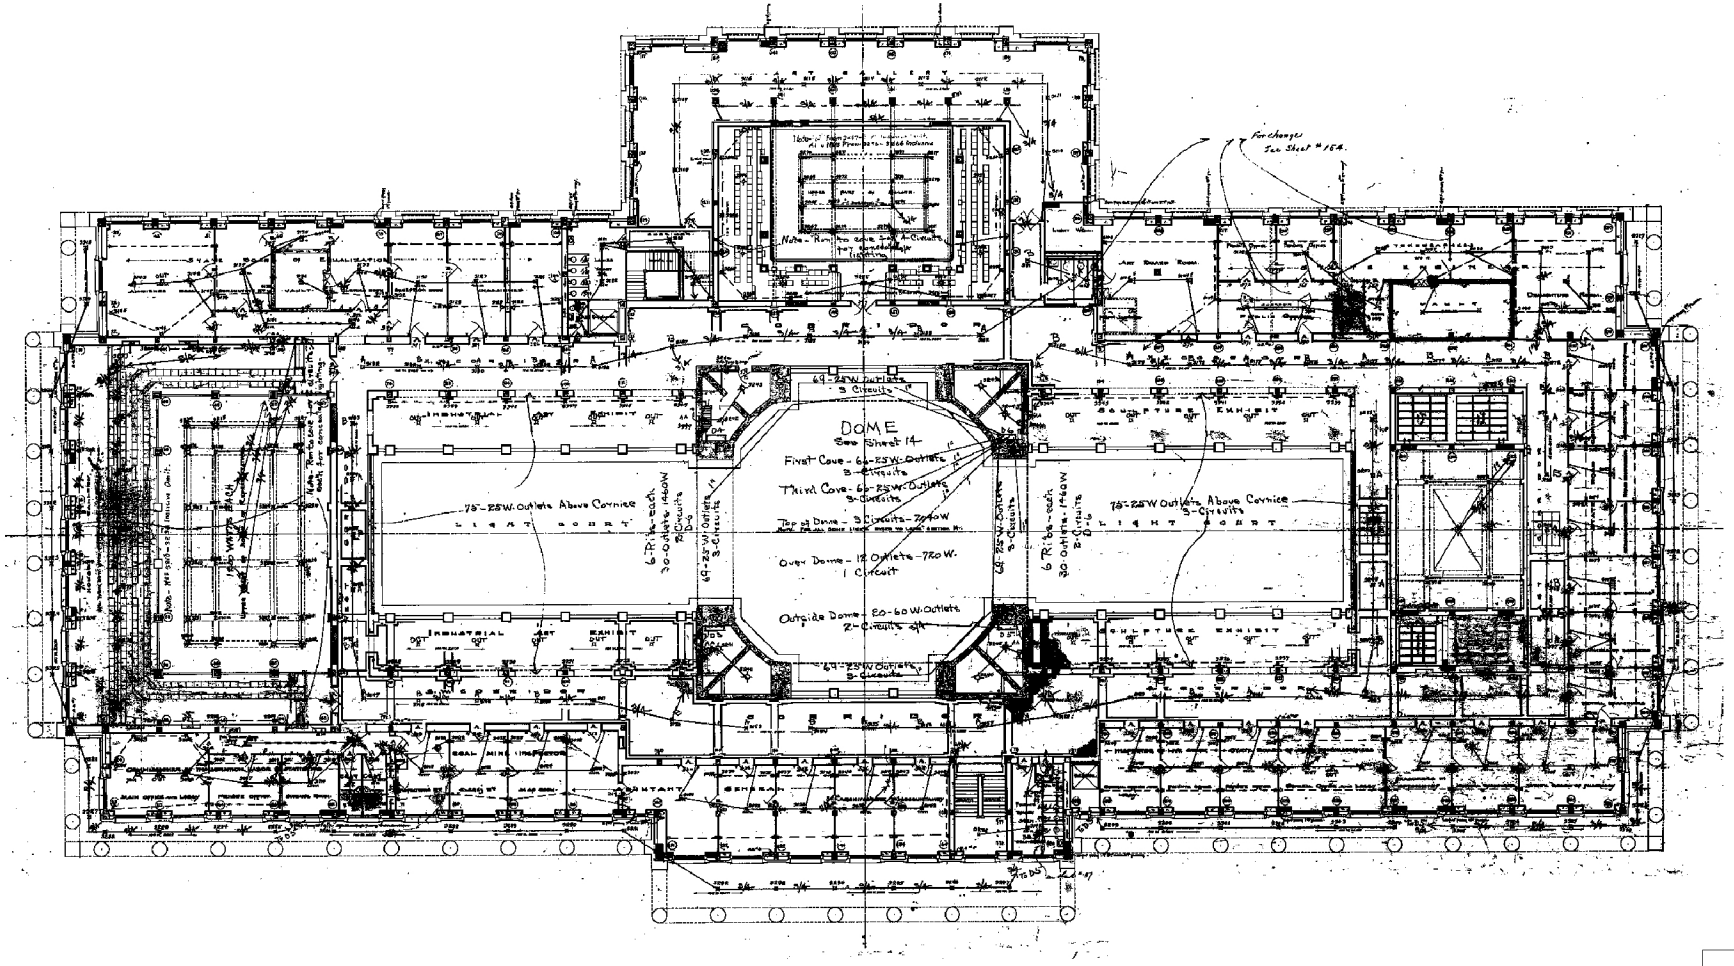

NORTH

Drawing produced by:
KLETTING

XIX.IX.12

1916 FOURTH FLOOR PLAN