Utah Stat
Building &
Restoration
Historic Str

Cooper/Roberts A

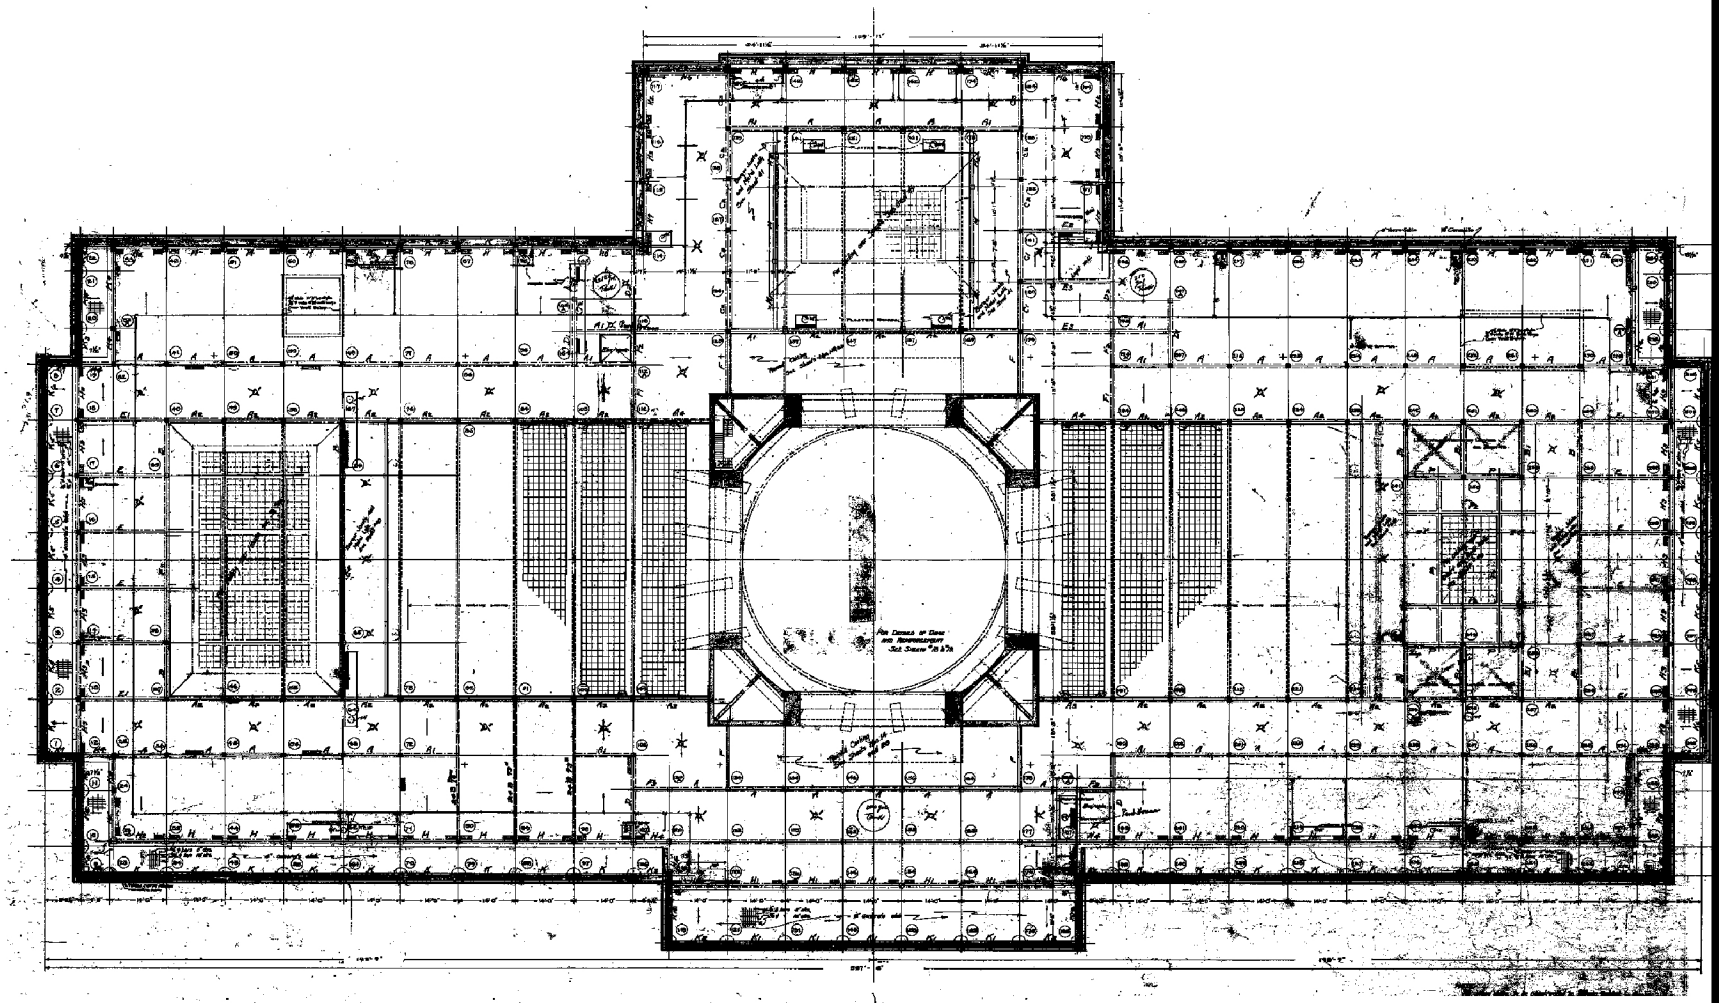

Attic Floor Plan

NORTH

Drawing prod

KLETTING

1916

ATTIC PLAN