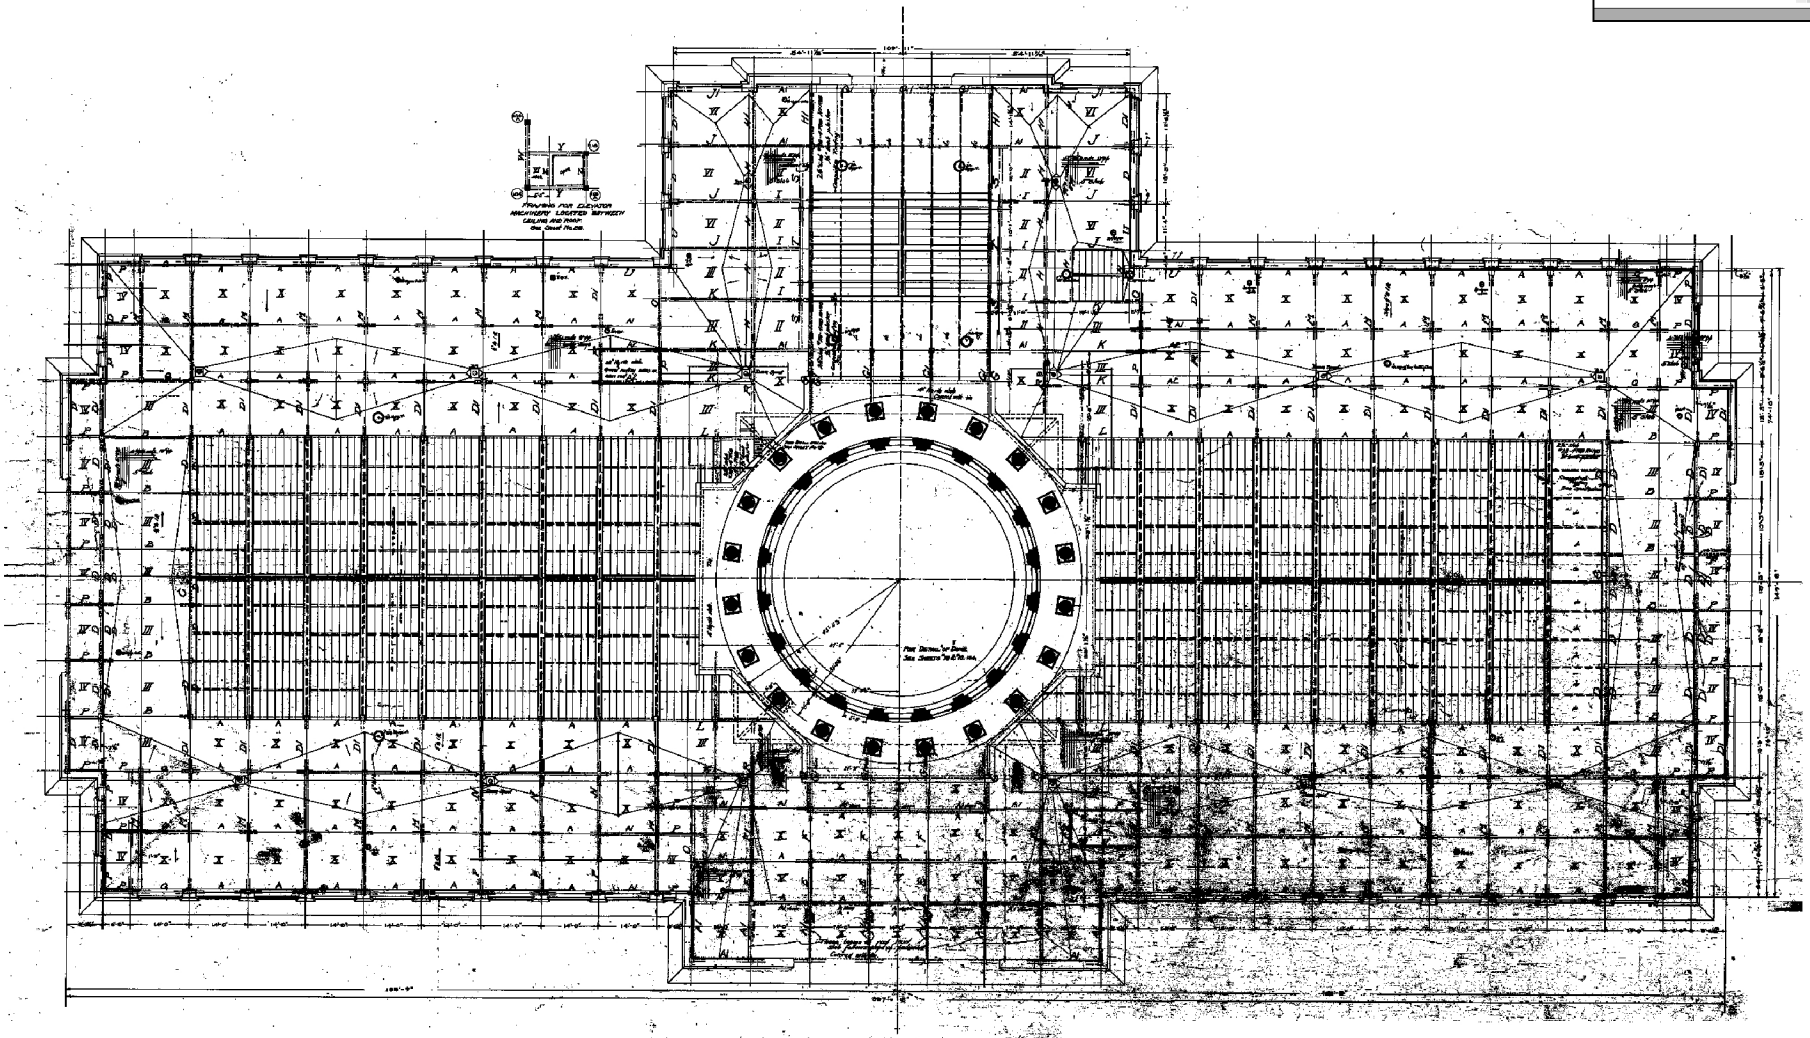

ROOF PLANS - GENERAL - AND - FRAMING

NORTH

Drawing produced by:
KLETTING

XIX.IX.14

1916

ROOF PLAN