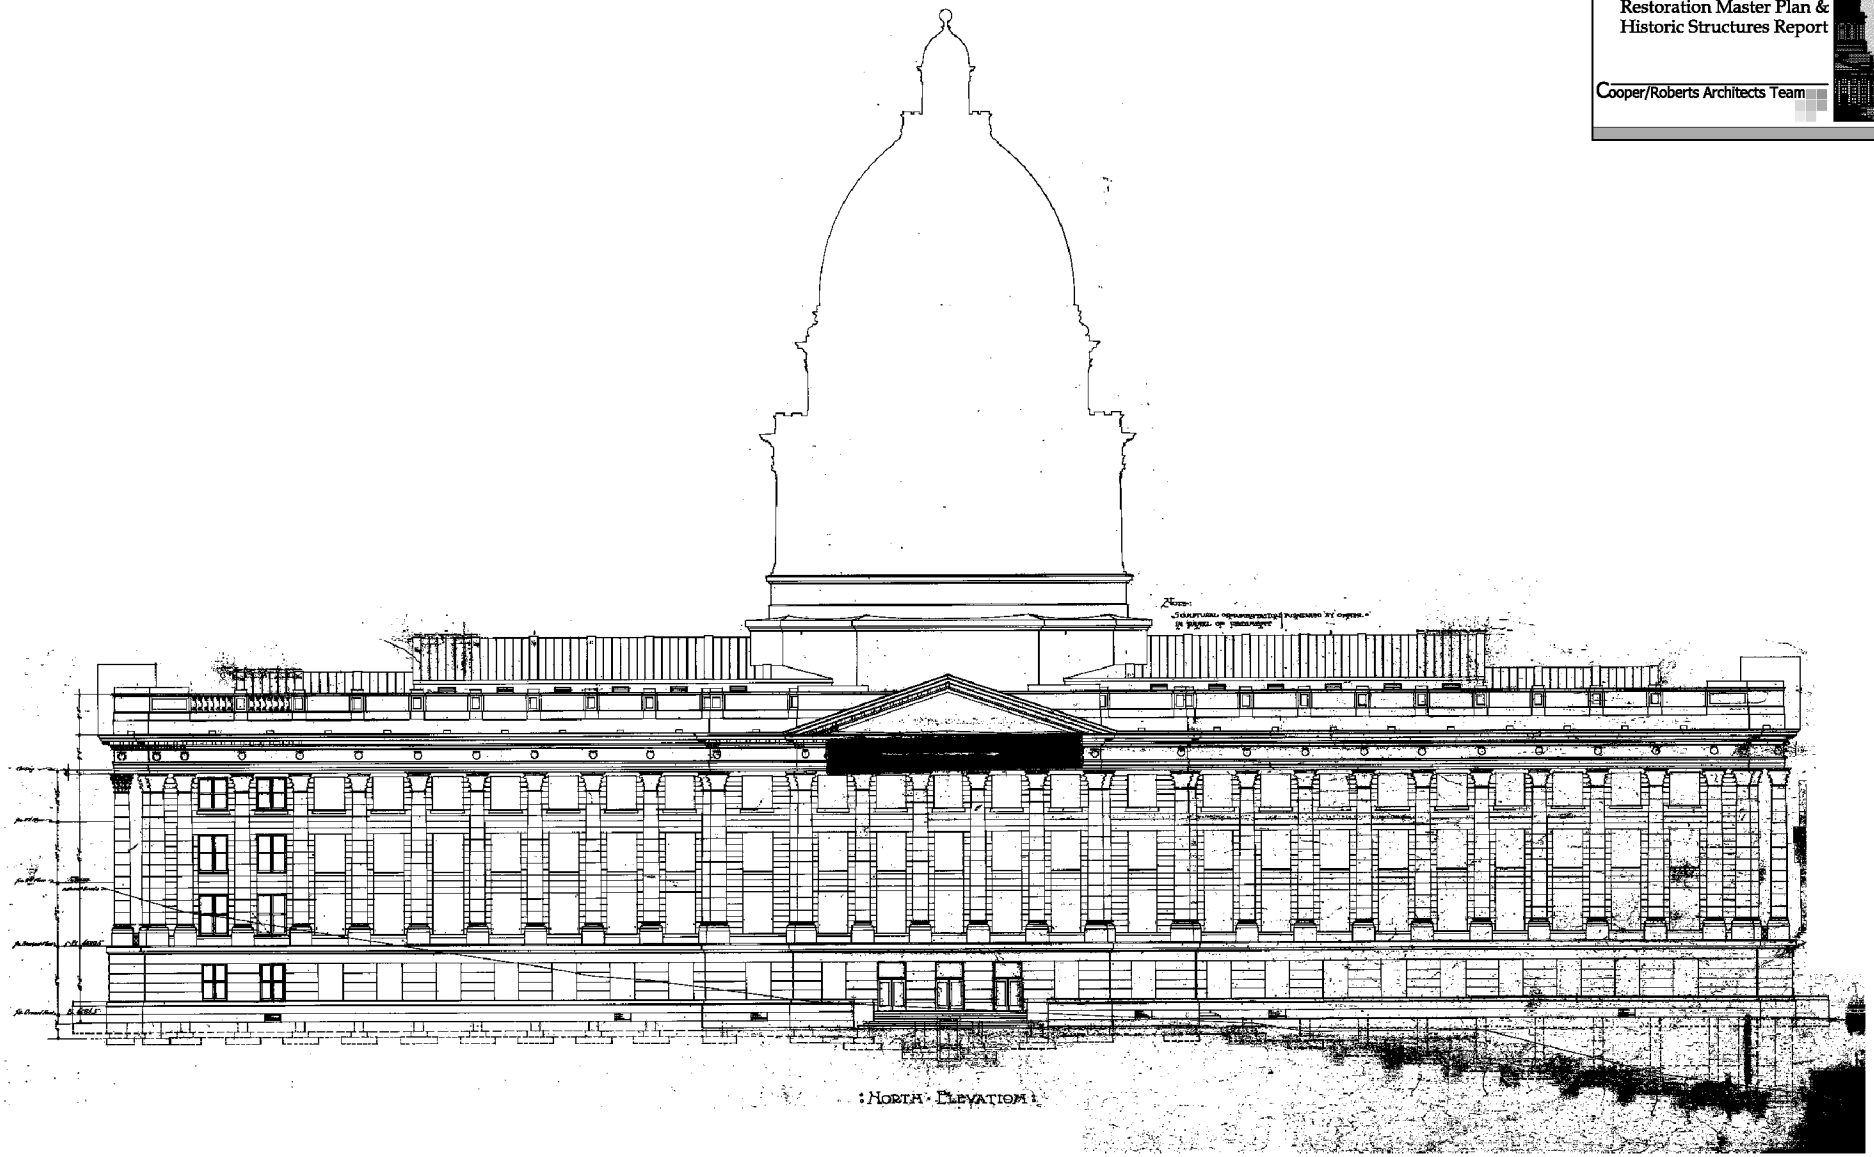

1916

NORTH ELEVATION

Drawing produced by:
KLETTING

XIX.IX.16