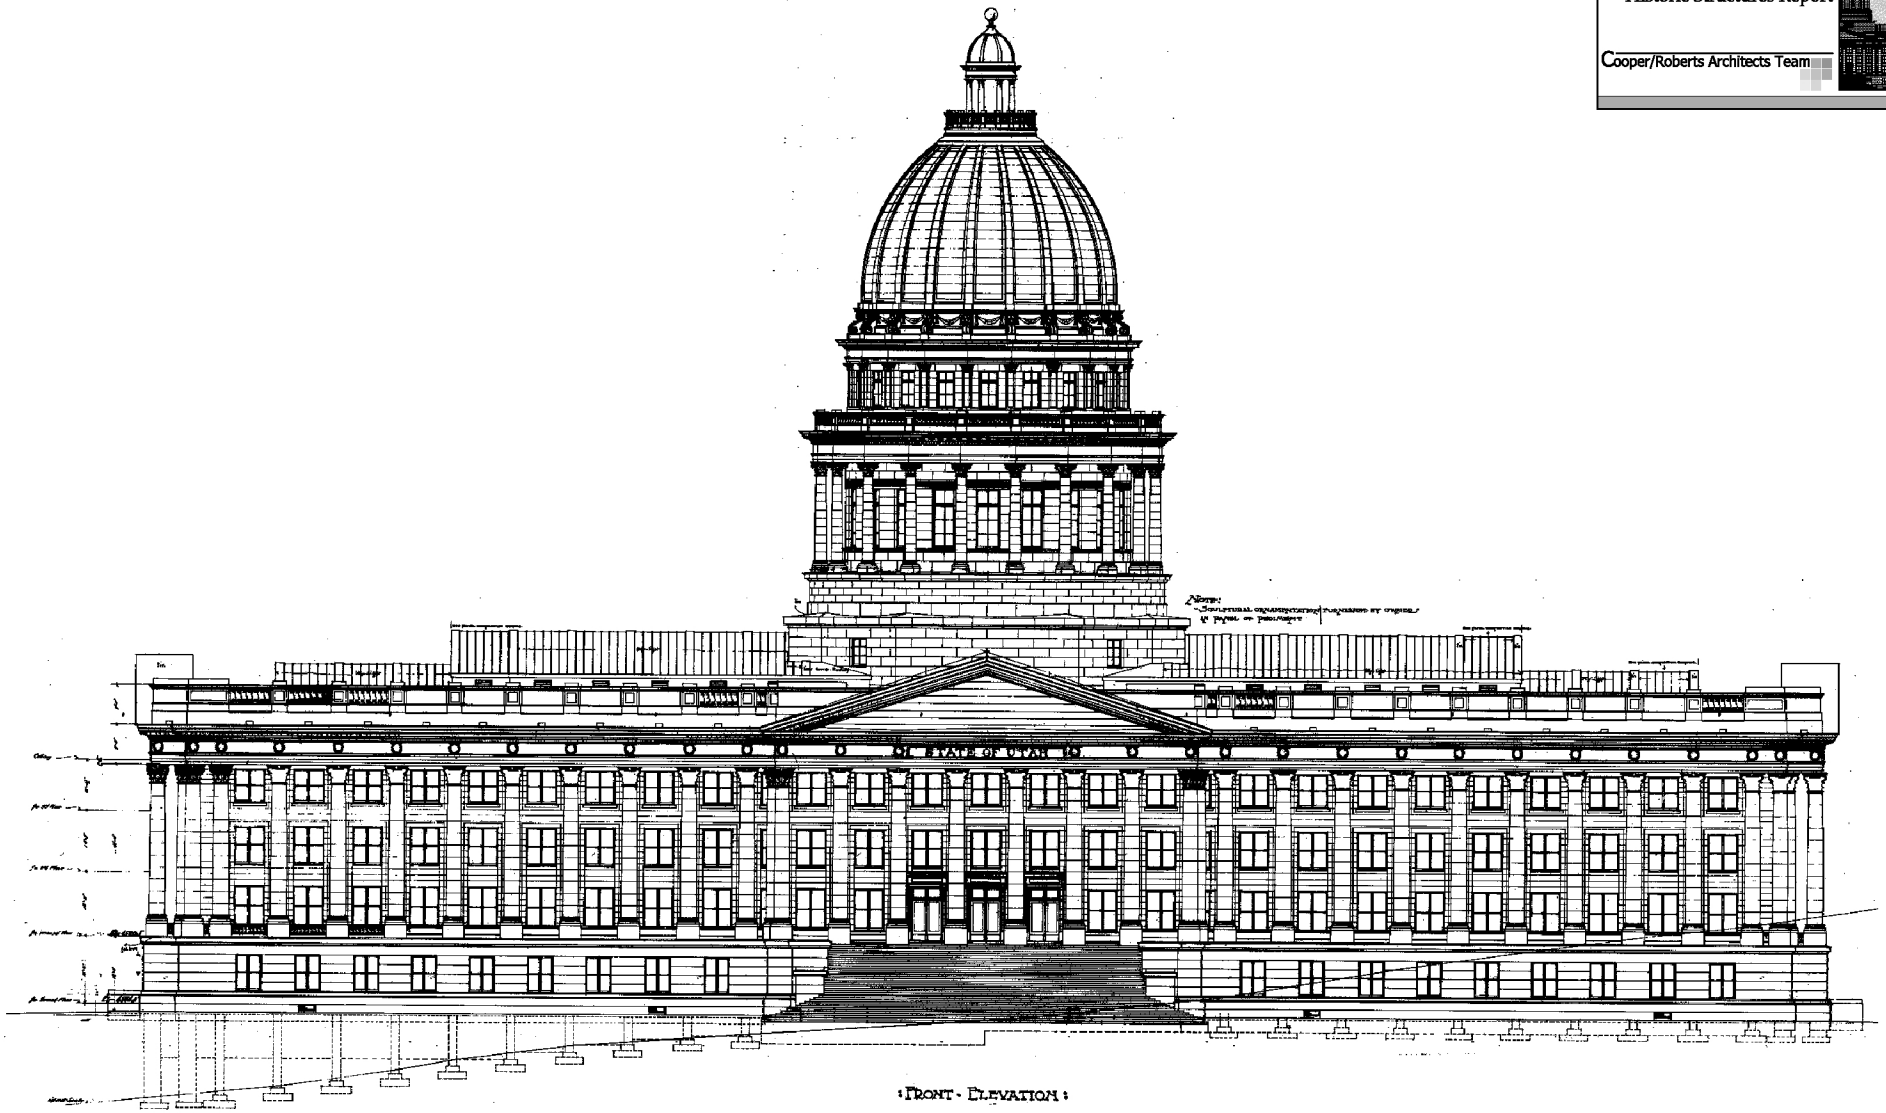

1916

SOUTH ELEVATION

Drawing produced by:
KLETTING

XIX.IX.15