


## FRAMING PLAN AT BASE ISOLATOR LEVEL

SCALE: 1"=40'-0"

NORTH

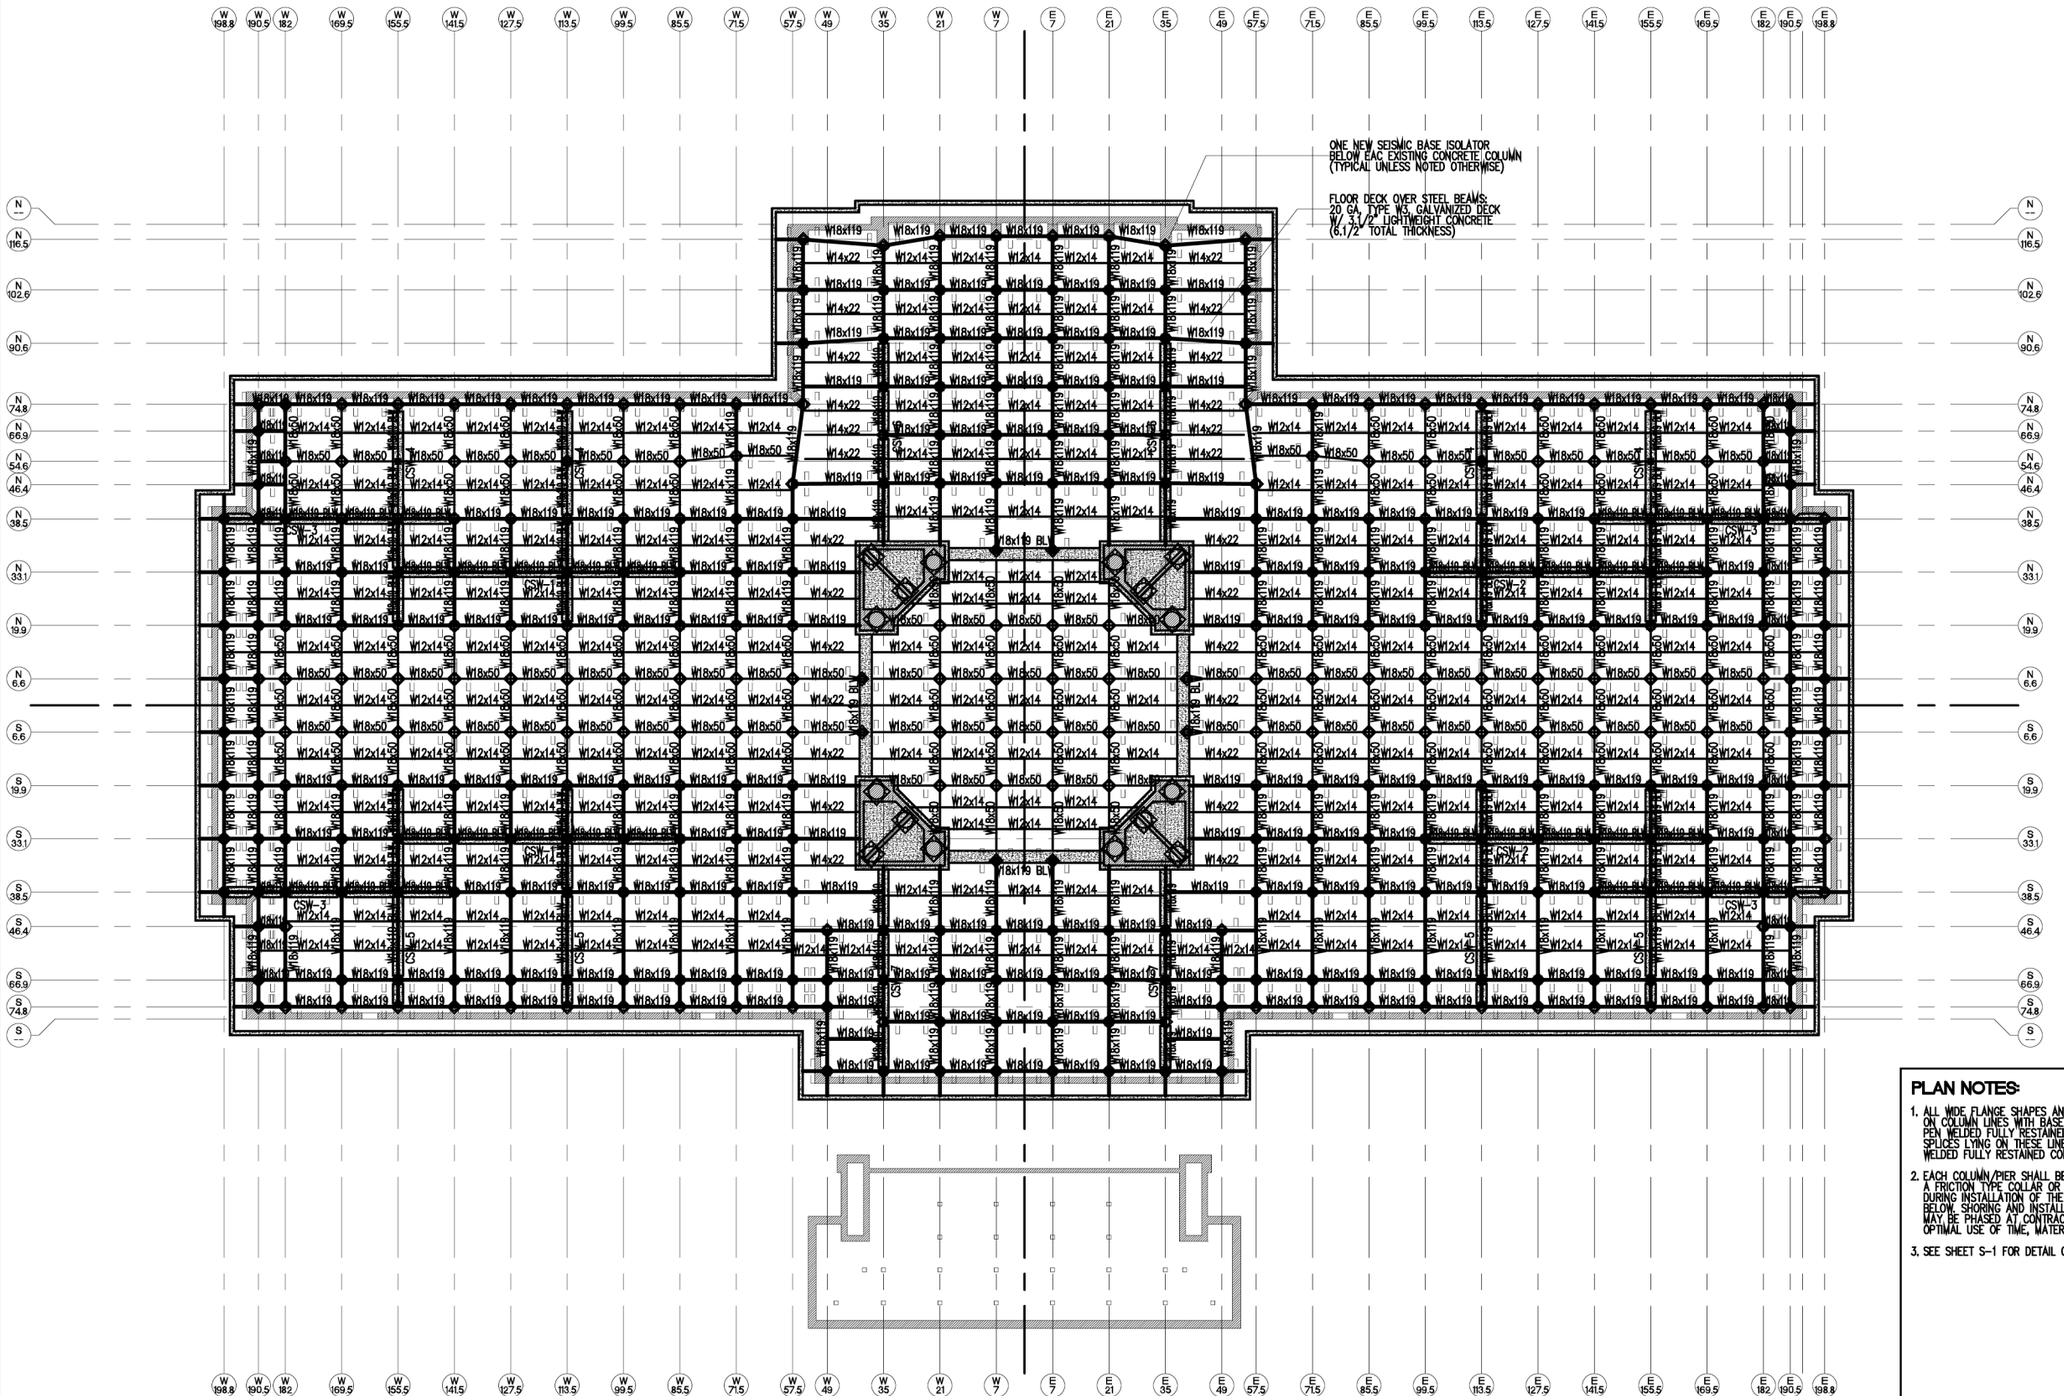


## BASE ISOLATION AND EXISTING CONCRETE SLAB ON GRADE SCHEMATIC PROFILE

SCALE: 1/16"=1'-0"

### PLAN NOTES:

1. ALL WIDE FLANGE SHAPES AND INTERSECTIONS LYING ON COLUMN LINES WITH BASE ISOLATORS SHALL HAVE FULL PEN WELDED FULLY RESTAINED MOMENT CONNECTIONS. ALL SPLICES LYING ON THESE LINES SHALL ALSO BE FULL PEN WELDED FULLY RESTAINED CONNECTIONS
2. EACH COLUMN/PIER SHALL BE TEMPORARILY SUPPORTED BY A FRICTION TYPE COLLAR OR OTHER APPROVED METHOD DURING INSTALLATION OF THE NEW STRUCTURAL ELEMENTS BELOW. SHORING AND INSTALLATION OF THE NEW STRUCTURE MAY BE PHASED AT CONTRACTOR'S DISCRETION TO MAKE OPTIMAL USE OF TIME, MATERIALS AND EQUIPMENT.
3. SEE SHEET S-1 FOR DETAIL CUTS FOR BASE ISOLATORS.
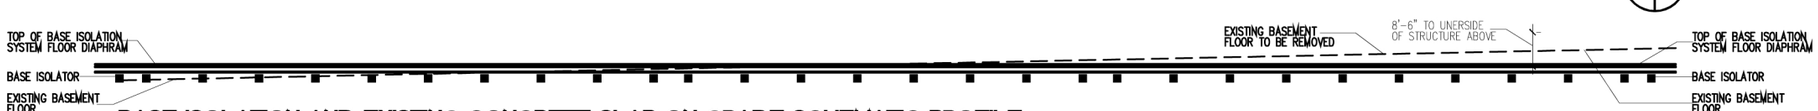
# Utah State Capitol

Building & Grounds Restoration Master Plan & Historic Structures Report

Cooper/Roberts Architects Team


COOPER/ROBERTS ARCHITECTS
700 NORTH 200 WEST
SLC, UT 84103
801-355-5915
FAX 801-355-9885

CONSULTING ARCHITECT
CAREY&CO.,INC.
415-773-0773
FAX 415-773-1773

STRUCTURAL ENGINEER
REAVELEY ENGINEERS&ASSOCIATES
801-486-3883
FAX 801-485-0911

MECHANICAL ENGINEER
BENNION ASSOCIATES ENGINEERS
801-263-1760
FAX 801-263-1762

ELECTRICAL ENGINEER
SPECTRUM PROFESSIONAL SERVICES
801-328-5151
FAX 801-328-5155

CIVIL ENGINEER
SEAR BROWN GROUP
801-323-0887
801-323-0770

LANDSCAPE ARCHITECT
SWANER DESIGN,INC.
801-467-0067
FAX 801-484-6239

COST CONTROL
CONSTRUCTION CONTROL CORP.
801-578-1201
FAX 801-578-2068

ARCHITECTURAL CONSERVATOR
RESTORATION ASSOCIATES LIMITED
435-615-7055
FAX 435-655-0390

HISTORIAN
MARTHA BRADLEY
801-278-5693
FAX 801-585-5765

INTERPRETIVE PLANNERS
CONSORTIUM WEST, INC.
801-278-4441
FAX 801-277-2283

ADA ANALIST
ACCESSABILITY,INC.
801-553-8965
FAX 801-523-9097

VERTICAL TRANSPORTATION
VAN DUESEN&ASSOCIATES
888-994-9220
FAX 973-994-2539

PHOTOGRAPHER
MICHAEL MOORE
801-467-7010

LIFE SAFETY CONSULTANT
ROLF JENSEN&ASSOCIATES
925-938-3550
FAX 925-938-3818

PROGRAMMERS
OMNI GROUP.
310-670-2770
FAX 310-670-1361


NORTH

Diagram produced by:

Reaveley Engineering & Associates

# S-2 FRAMING PLAN AT BASE ISOLATOR LEVEL