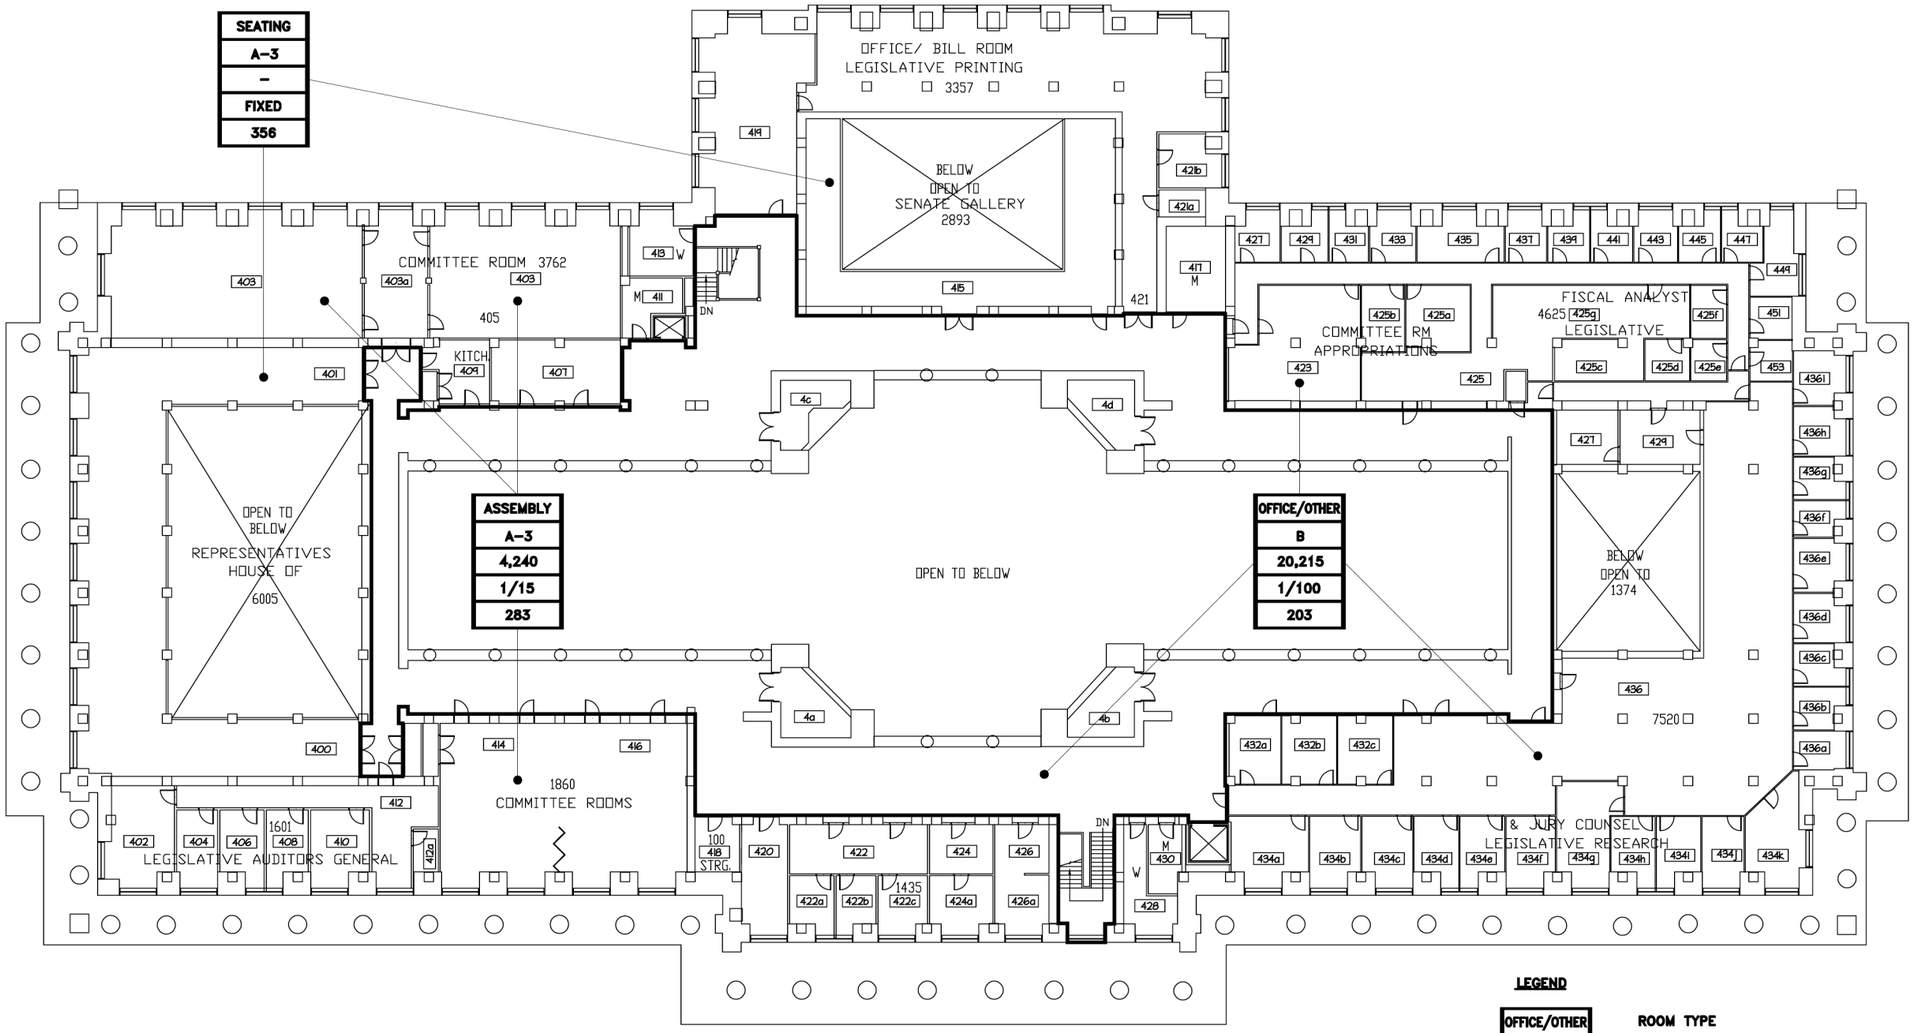

LEGEND

OFFICE/OTHER	ROOM TYPE
B	OCCUPANCY CLASS
20,215	AREA (SQ. FT.)
1/100	LOAD FACTOR
203	OCCUPANCY LOAD

SMOKE BARRIER

ONE HOUR RATED CORRIDOR

EXIT CAPACITY

STAIR #	STAIR WIDTH	REQUIRED STAIR WIDTH	REQUIRED DOOR WIDTH	LIMITING CAPACITY
1	56	–	–	186
2	60	–	–	200
3 (FUTURE)	–	69 (68.5)	46	228
4 (FUTURE)	–	69 (68.5)	46	228
			TOTAL:	842

OCCUPANT LOAD

USE	AREA	LOAD FACTOR	OCCUPANT LOAD
OFFICE/OTHER	20,215	1/100	203
ASSEMBLY	4,240	1/15	283
SEATING	–	–	356
		TOTAL:	842

Utah State Capitol

Building & Grounds
Restoration Master Plan &
Historic Structures Report

Cooper/Roberts Architects Team

COOPER/ROBERTS ARCHITECTS
700 NORTH 200 WEST
SLC, UT 84103
801-355-5915
FAX 801-355-9885

CONSULTING ARCHITECT
CAREY&CO.,INC.
415-773-0773
FAX 415-773-1773

STRUCTURAL ENGINEER
REAVELEY ENGINEERS&ASSOCIATES
801-486-3883
FAX 801-485-0911

MECHANICAL ENGINEER
BENNION ASSOCIATES ENGINEERS
801-263-1760
FAX 801-263-1762

ELECTRICAL ENGINEER
SPECTRUM PROFESSIONAL SERVICES
801-328-5151
FAX 801-328-5155

CIVIL ENGINEER
SEAR BROWN GROUP
801-323-0887
801-323-0770

LANDSCAPE ARCHITECT
SWANER DESIGN,INC.
801-467-0067
FAX 801-484-6239

COST CONTROL
CONSTRUCTION CONTROL CORP.
801-578-1201
FAX 801-578-2068

ARCHITECTURAL CONSERVATOR
RESTORATION ASSOCIATES LIMITED
435-615-7055
FAX 435-655-0390

HISTORIAN
MARTHA BRADLEY
801-278-5693
FAX 801-585-5765

INTERPRETIVE PLANNERS
CONSORTIUM WEST, INC.
801-278-4441
FAX 801-277-2283

ADA ANALIST
ACCESSABILITY,INC.
801-553-8965
FAX 801-523-9097

VERTICAL TRANSPORTATION
VAN DUESEN&ASSOCIATES
888-994-9220
FAX 973-994-2539

PHOTOGRAPHER
MICHAEL MOORE
801-467-7010

LIFE SAFETY CONSULTANT
ROLF JENSEN&ASSOCIATES
925-938-3550
FAX 925-938-3818

PROGRAMMERS
OMNI GROUP.
310-670-2770
FAX 310-670-1361

NORTH

Diagram produced by:

Rolf Jensen & Associates

XIX.XIV.05

EX-4 UTAH STATE CAPITOL EXITING - FOURTH FLOOR PLAN