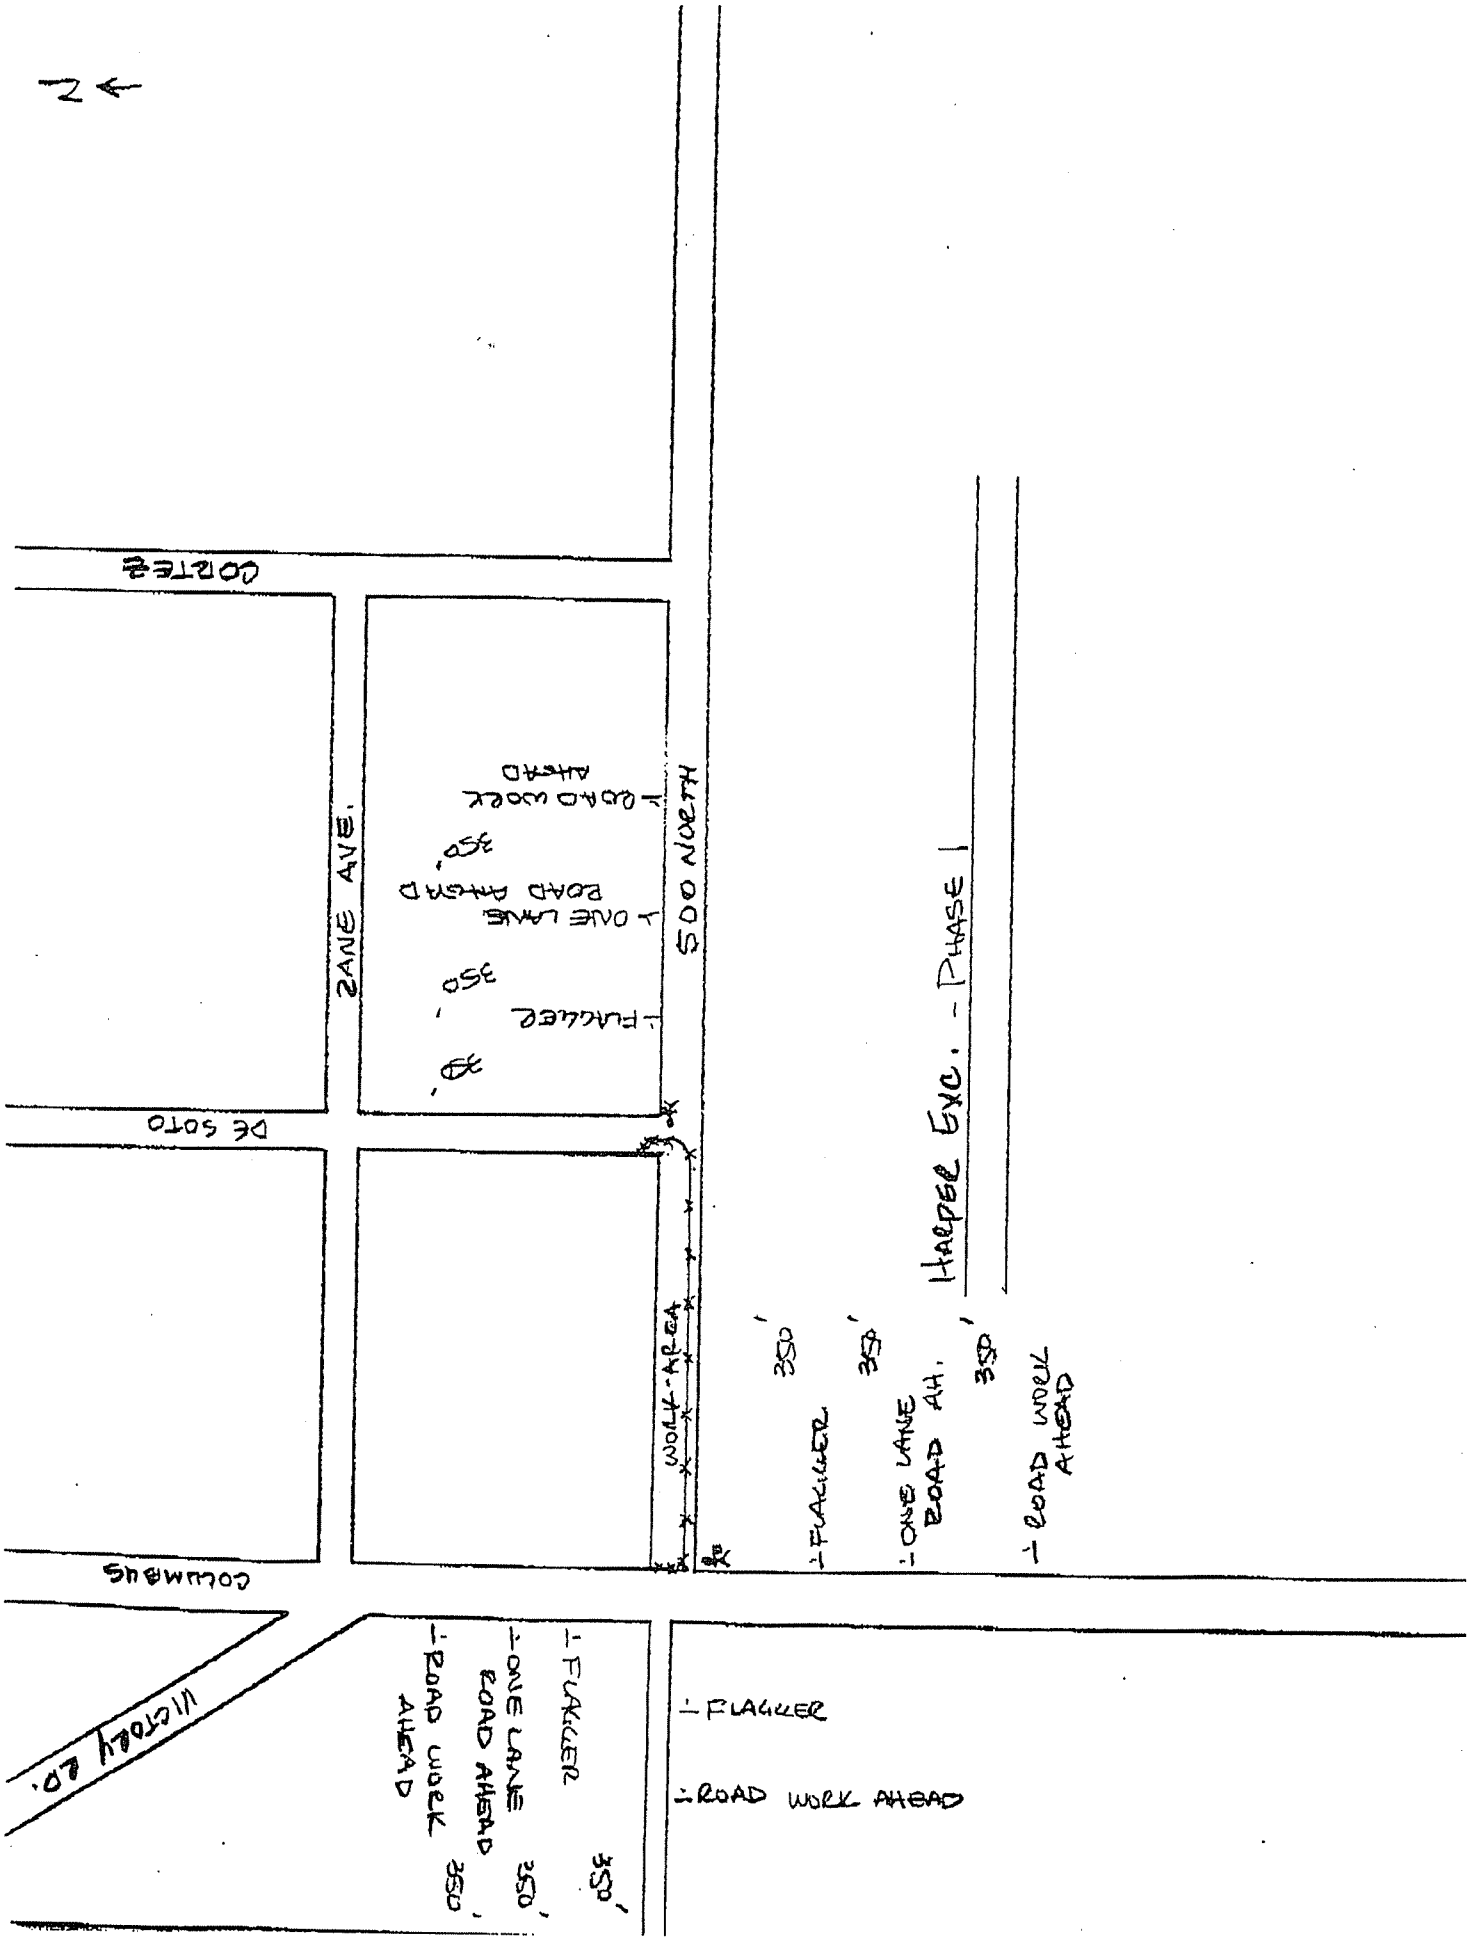
N
CORTEZ
ZANE AVE.
DE SOTO
COLUMBUS
VICTORY RD.
500 NORTH
WORK AREA
HARPER EXC. - PHASE I
ROAD WORK AHEAD
ONE LANE ROAD AHEAD
FLAGGER
350'
350'
350'
350'
350'
350'
350'
350'
FLAGGER
ONE LANE ROAD AH.
ROAD WORK AHEAD
FLAGGER
ONE LANE ROAD AHEAD
ROAD WORK AHEAD
FLAGGER
ROAD WORK AHEAD

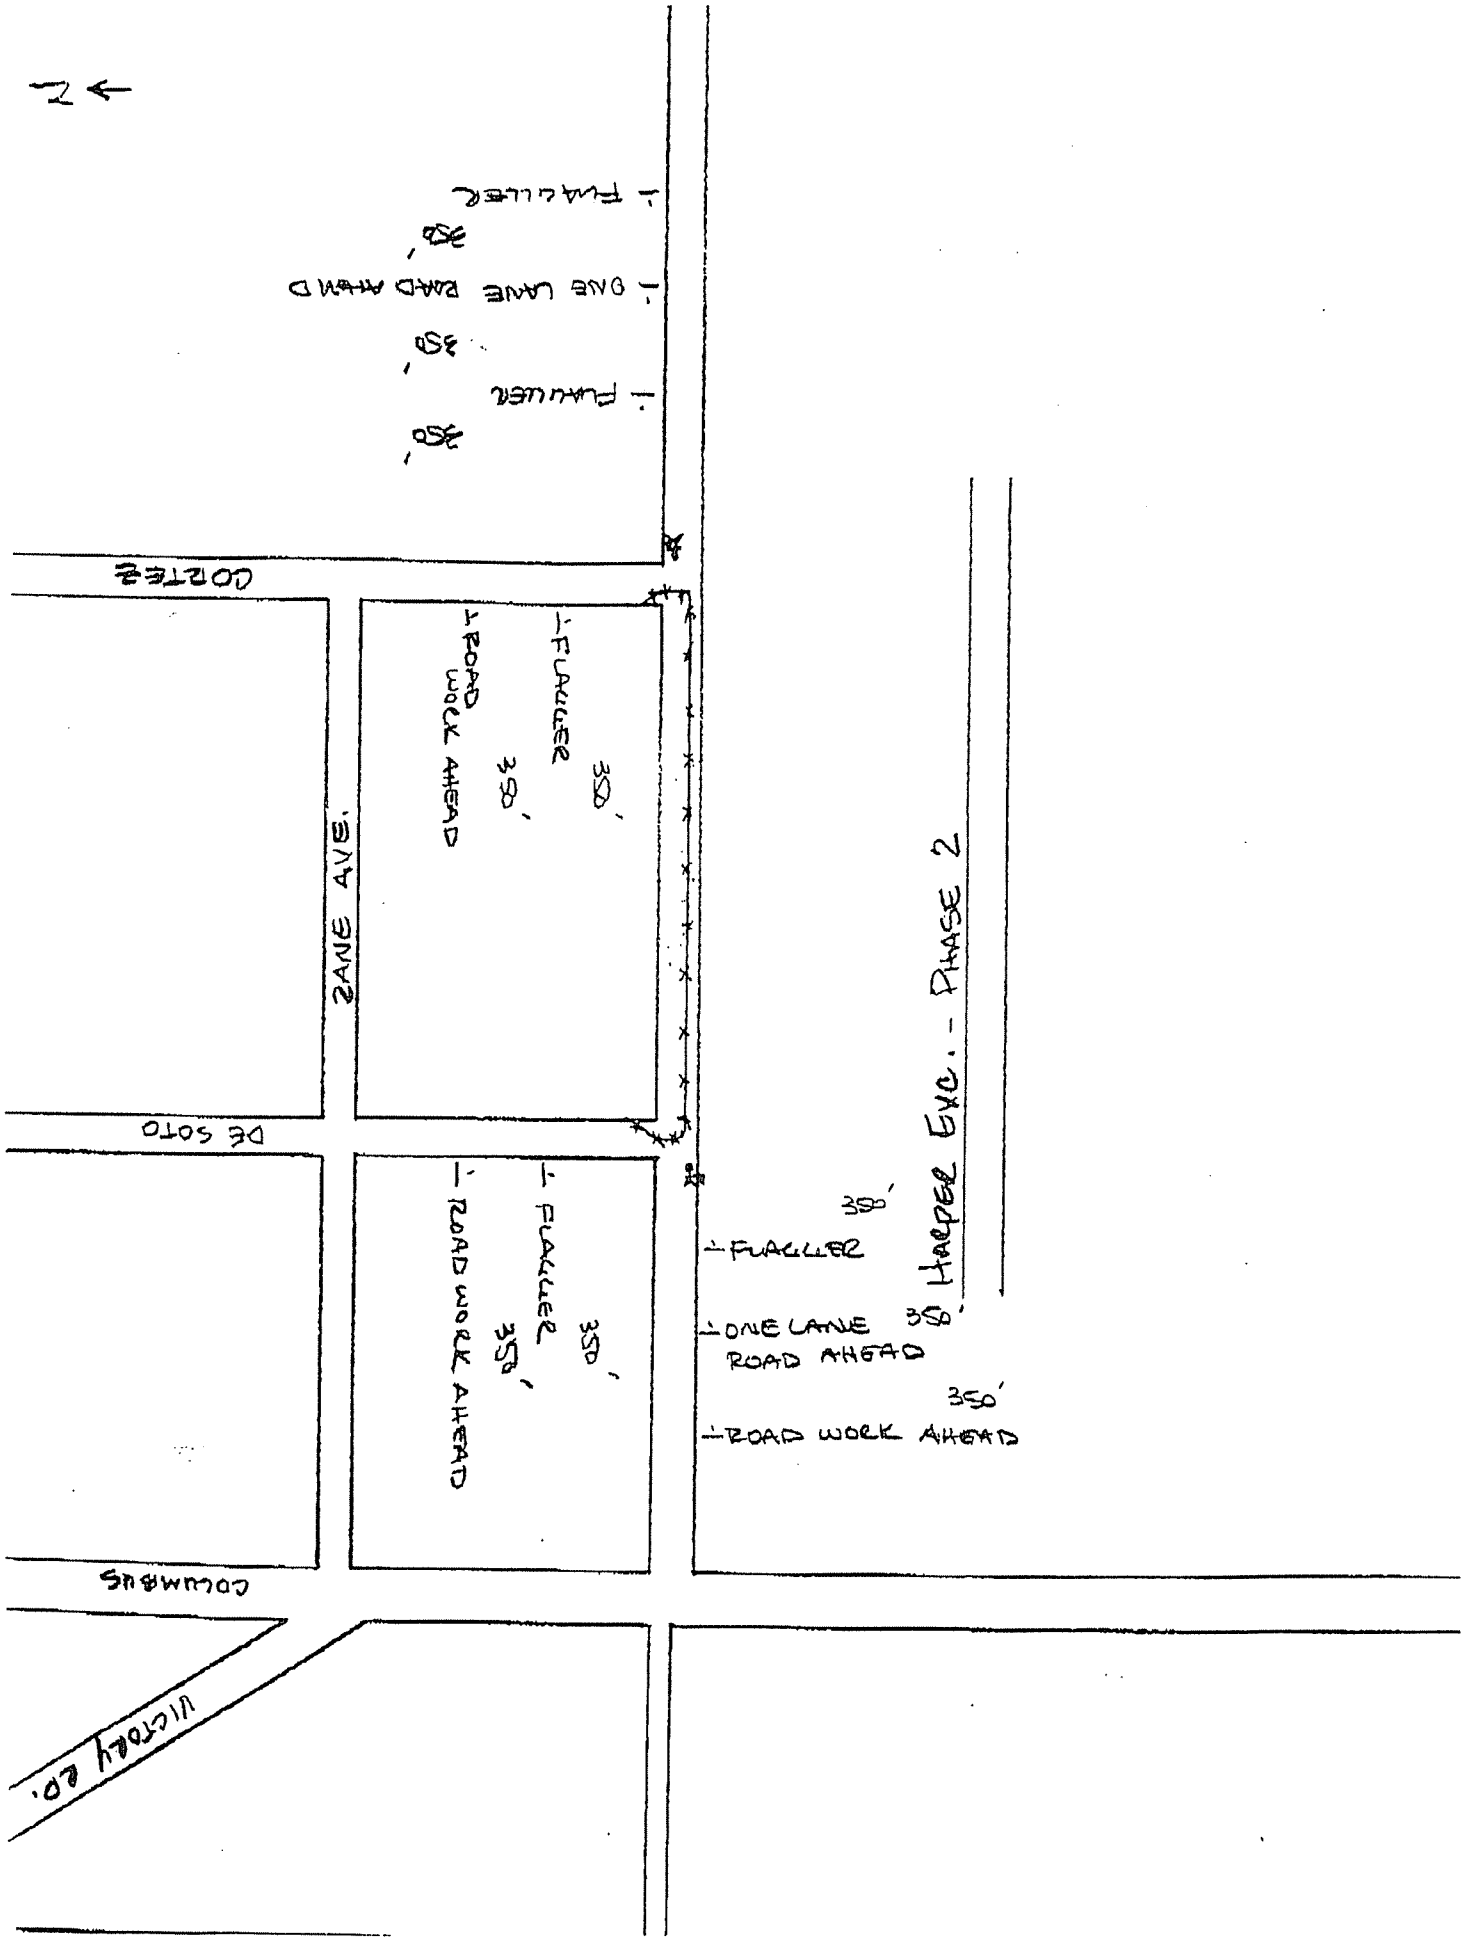
N
FLAGGER
350'
ONE LANE ROAD AHEAD
350'
FLAGGER
350'
CORTEZ
FLAGGER
350'
ROAD WORK AHEAD
350'
ZANE AVE.
DE SOTO
FLAGGER
350'
ROAD WORK AHEAD
350'
FLAGGER
350'
ONE LANE ROAD AHEAD
350'
ROAD WORK AHEAD
HARPER EXC. - PHASE 2
COLUMBUS
VICTORY RD.

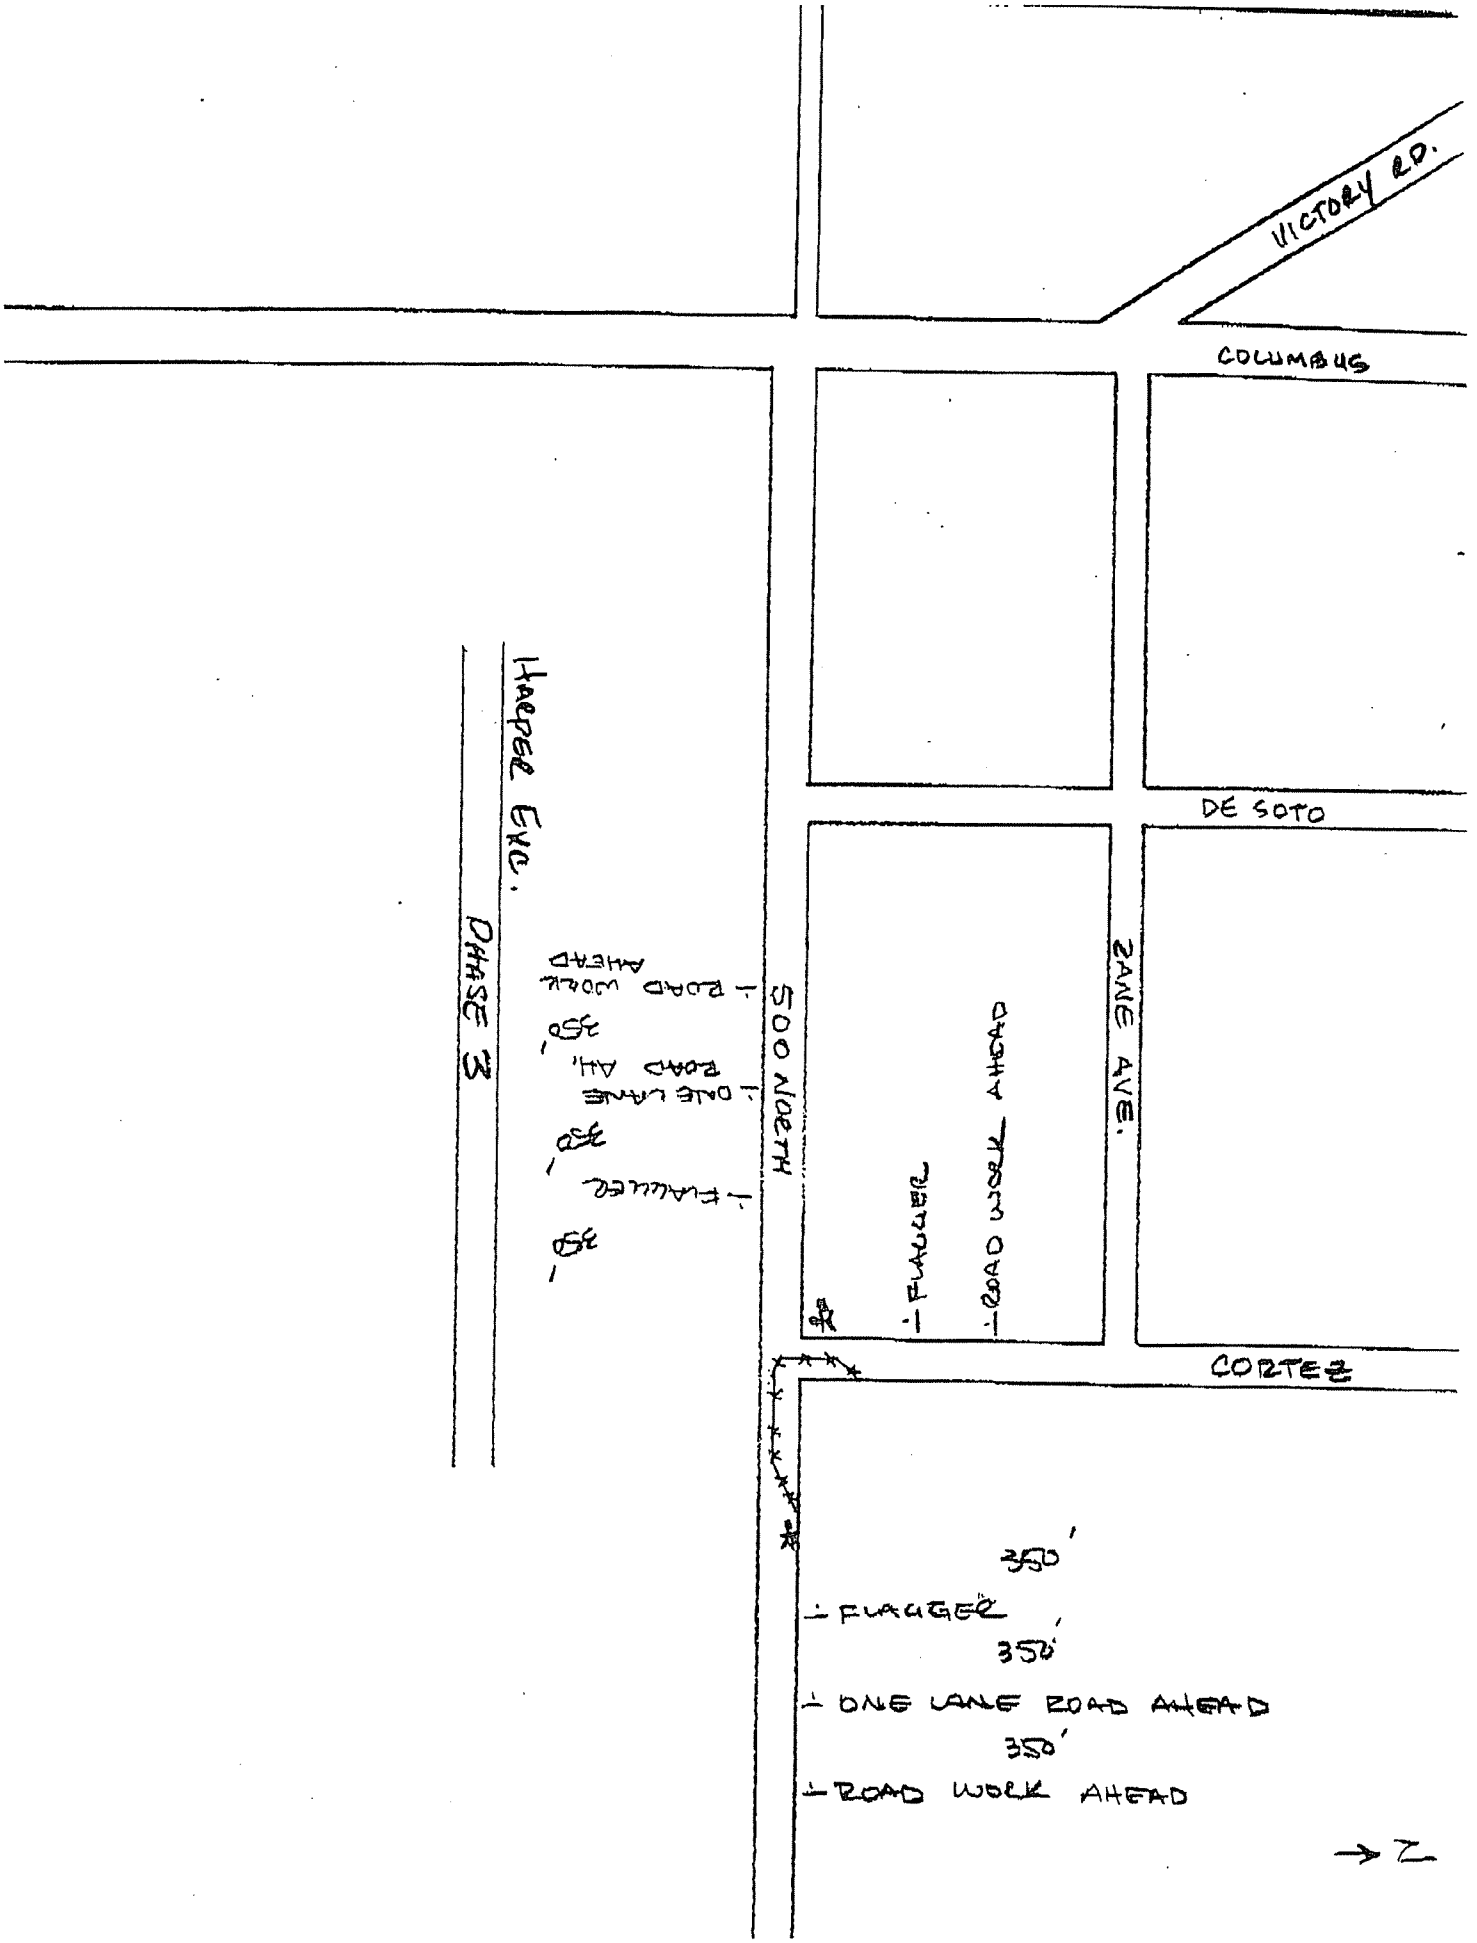
VICTORY RD.
COLUMBUS
DE SOTO
CORTEZ
ZANE AVE.
500 NORTH
HARPER EXC.
PHASE 3
ROAD WORK AHEAD
350'
ONE LANE ROAD AH.
350'
FLAGGER
350'
FLAGGER
ROAD WORK AHEAD
350'
FLAGGER
350'
ONE LANE ROAD AHEAD
350'
ROAD WORK AHEAD
→ N