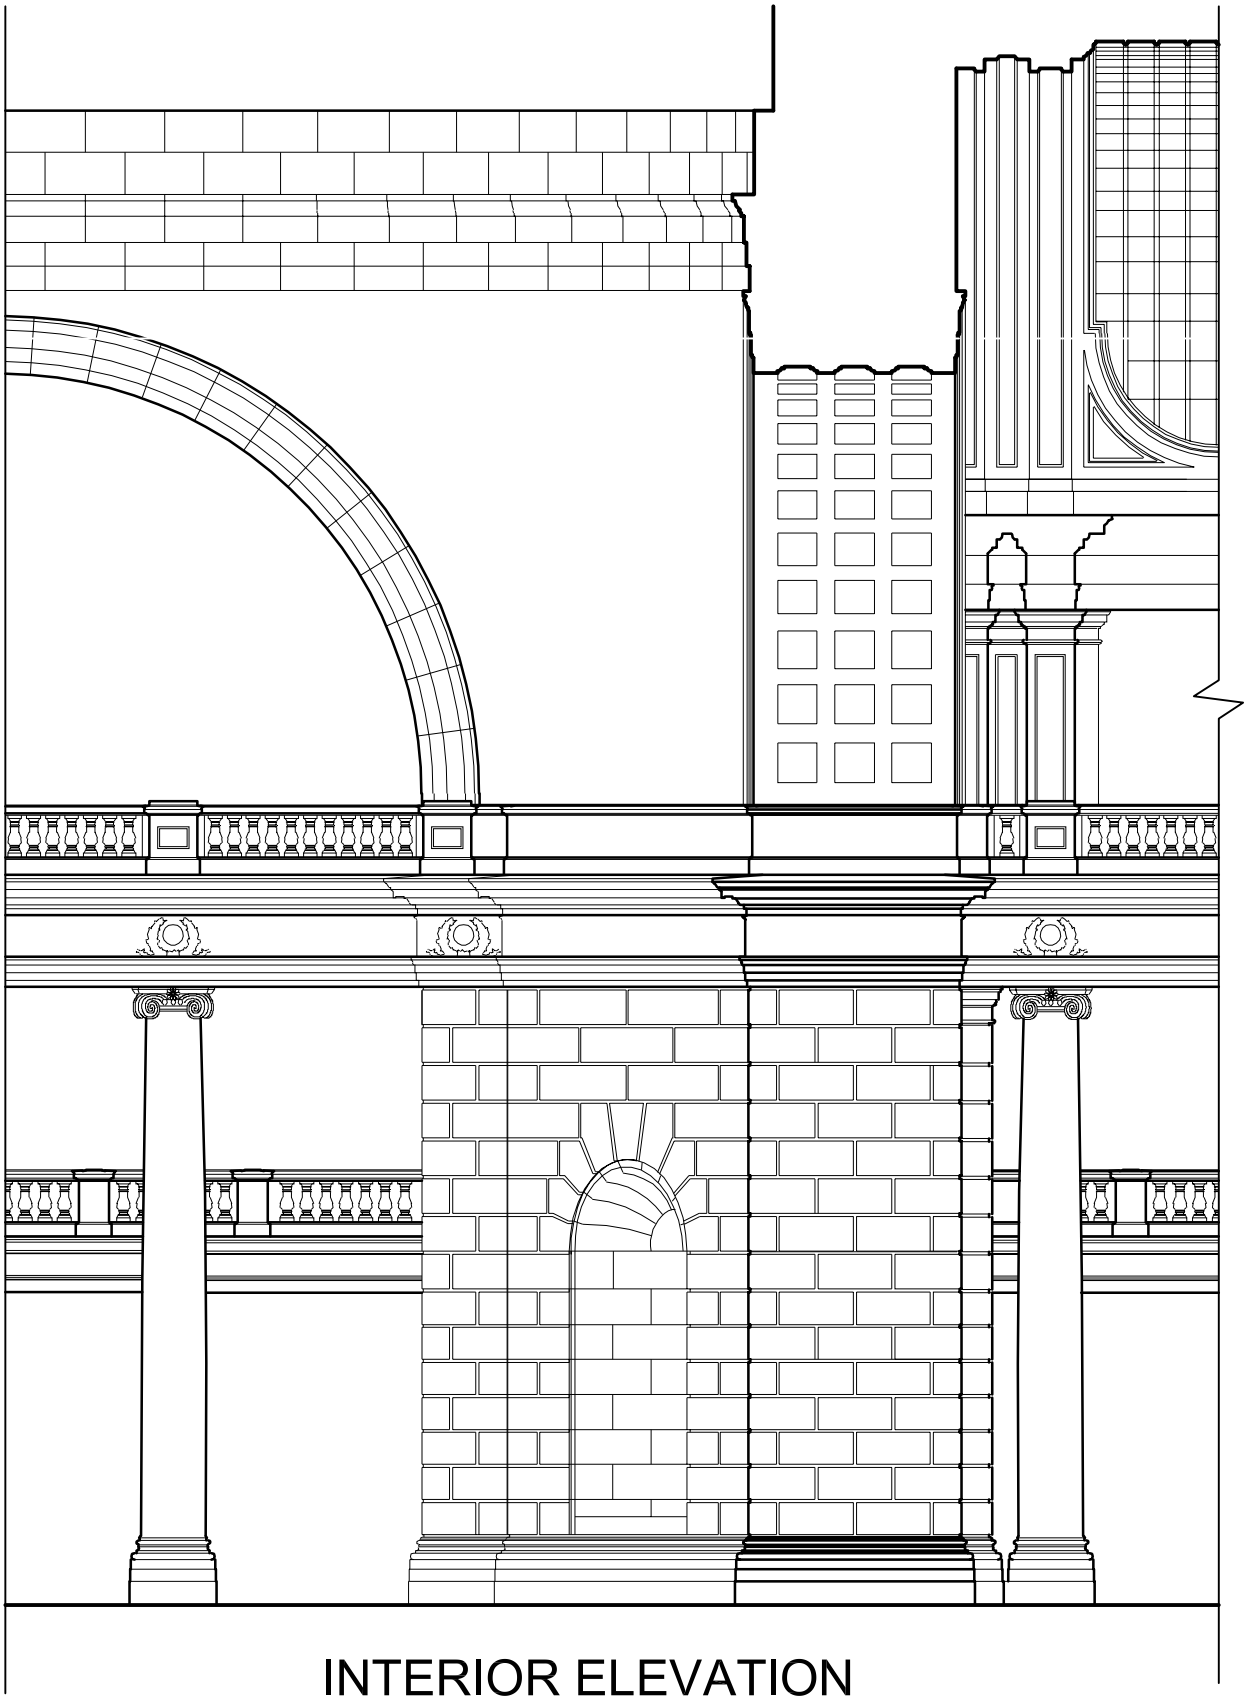

INTERIOR ELEVATION
TYPICAL ROTUNDA PIER

A3

SCALE: 1/8"= 1'-0"

0 4'-0" 8'-0" 16'-0"

KFerguson, 1:1