Utah State Capitol
Building & Grounds
Restoration Master Plan &
Historic Structures Report

Cooper/Roberts Architects Team

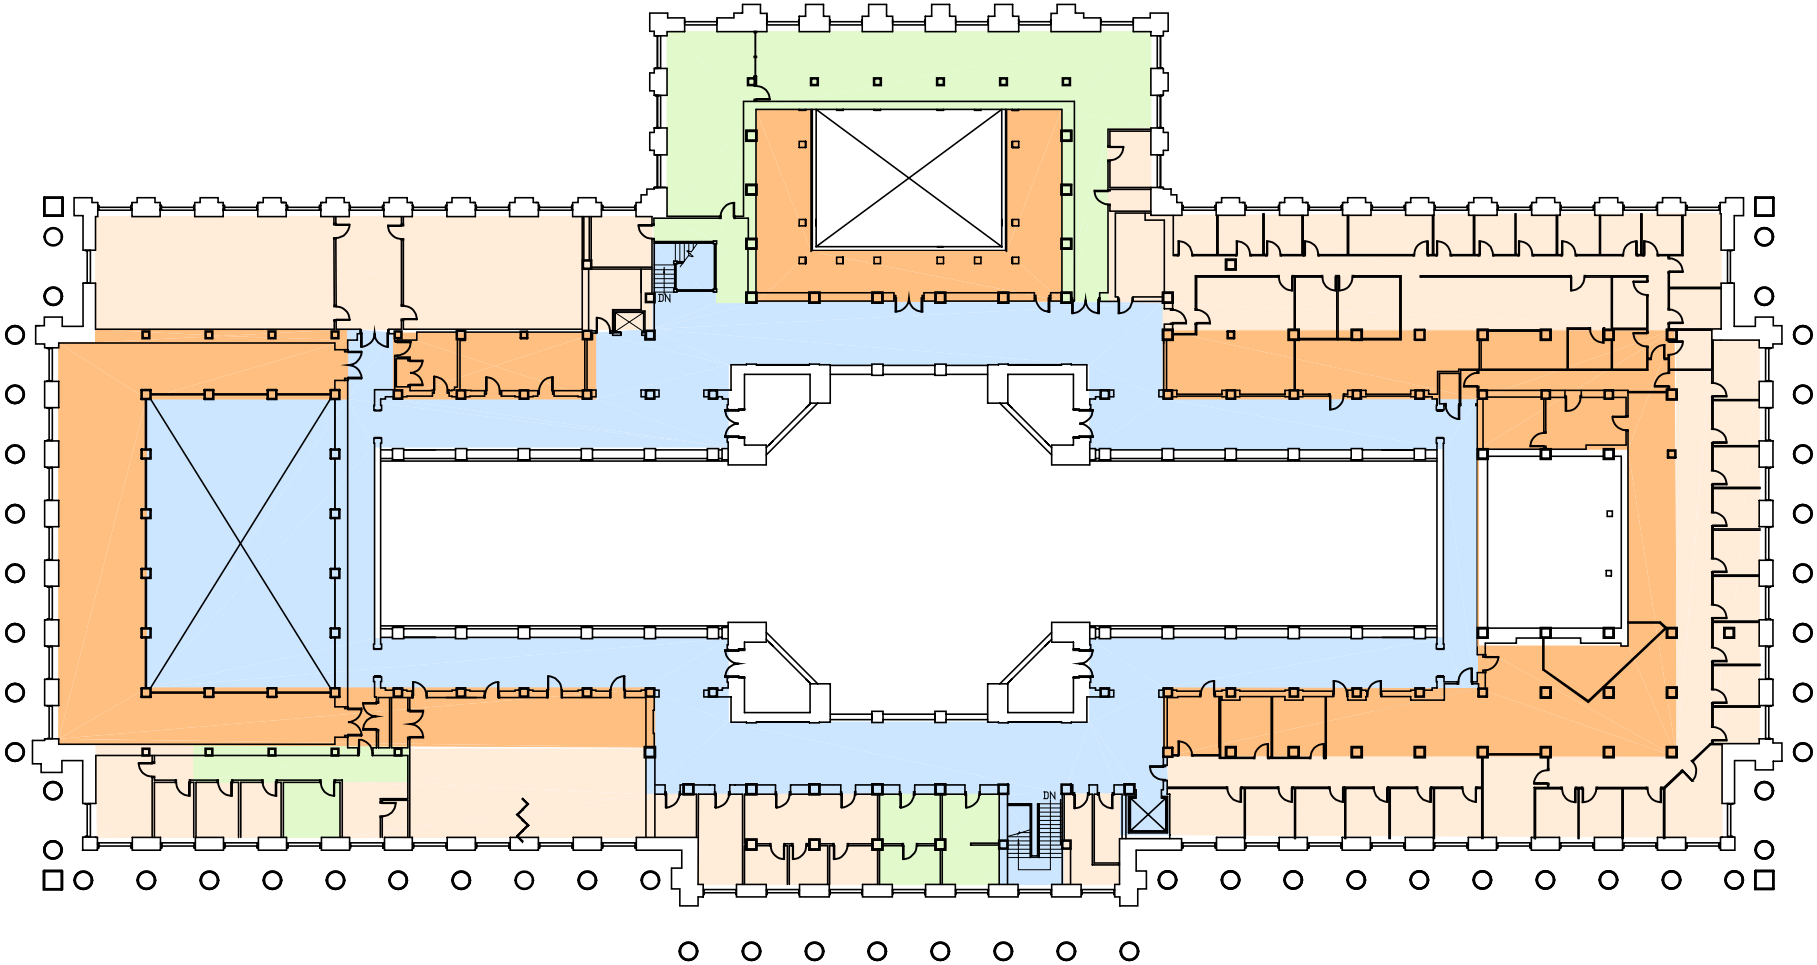

FOURTH FLOOR PLAN

	PRESERVATION ZONE I
	PRESERVATION ZONE II
	IMPACT ZONE
	REHABILITATION ZONE

PRESERVATION RANKING

Drawing produced by:
COOPER/ROBERTS